



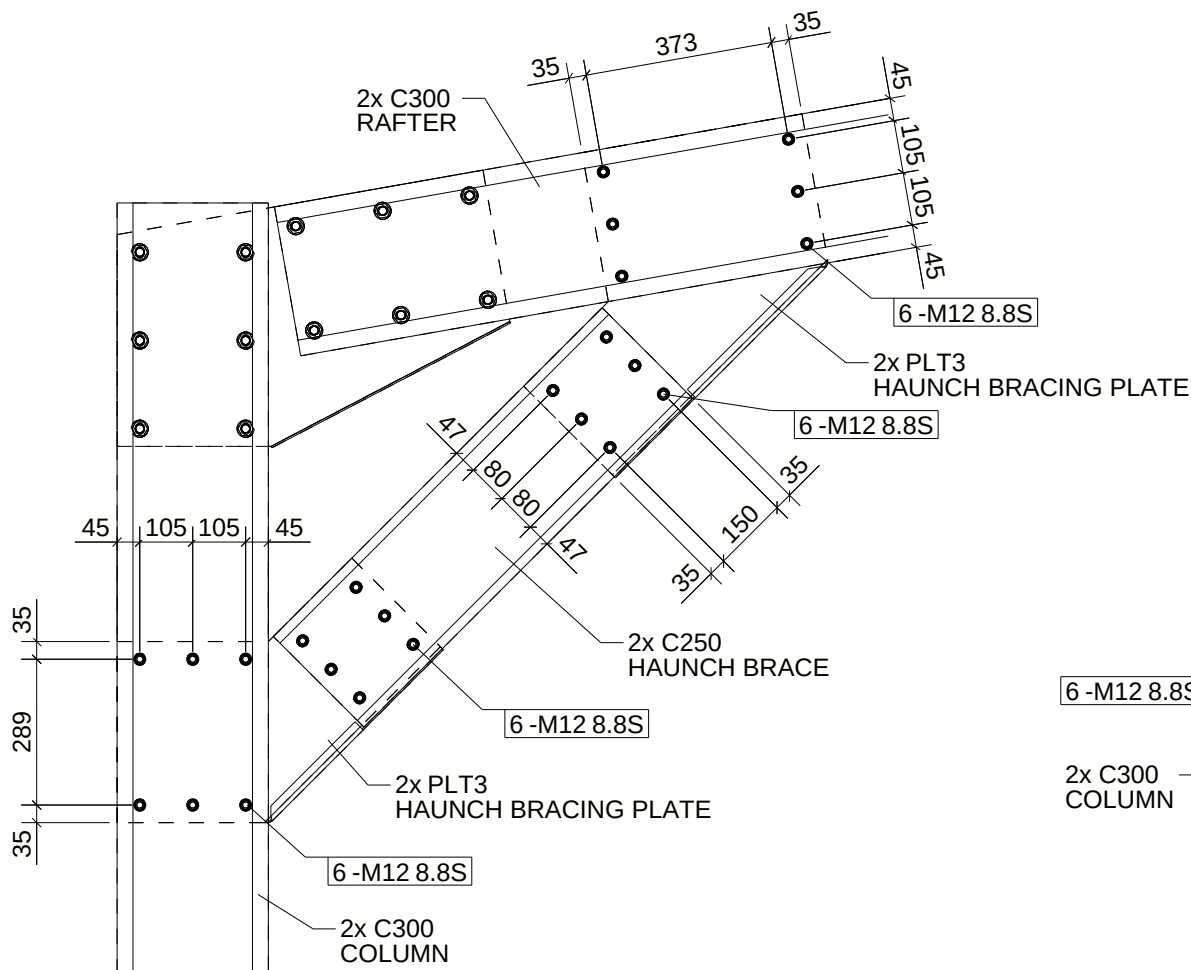

2C-SECTION KNEE BRACING BRACKET DETAIL

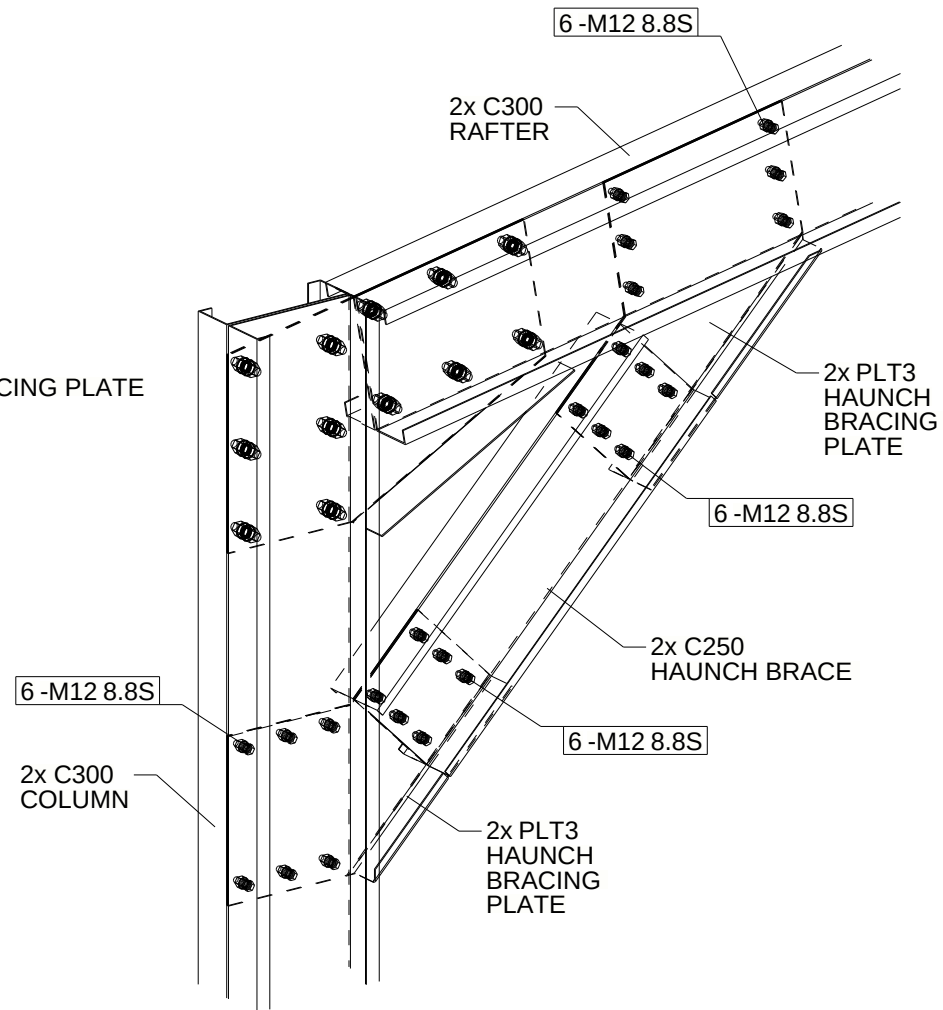

2C-SECTION KNEE BRACING BRACKET DETAIL 3D

General Notes		REV	NAME	DATE	DESCRIPTION	BRACKET SHED STD.																																				
All plates to be G450 galvanised steel. Zinc coating Z350 minimum (AS/NZS 1397).						<div></div> <table><tr><td colspan="3">DRAWING TITLE: 2CKBB04</td><td colspan="2">ISSUE DATE: 08/10/2026</td><td colspan="2">APPROVAL SENT:</td></tr><tr><td colspan="3">CONTRACT: BRACKET SHED STANDARD</td><td colspan="2">CHECKED DATE:</td><td colspan="2">APPROVAL DATE:</td></tr><tr><td colspan="3">MODELLED BY: DAT CREATED: 08/10/2026</td><td colspan="2">CHECKED BY:</td><td colspan="2">APPROVED BY:</td></tr><tr><td colspan="2">SCALE: 1:15</td><td colspan="2">PROJECT No.</td><td colspan="2">ASSEMBLY No.</td><td>QUANTITY:</td><td>SHEET No.</td><td>REV.</td></tr></table>							DRAWING TITLE: 2CKBB04			ISSUE DATE: 08/10/2026		APPROVAL SENT:		CONTRACT: BRACKET SHED STANDARD			CHECKED DATE:		APPROVAL DATE:		MODELLED BY: DAT CREATED: 08/10/2026			CHECKED BY:		APPROVED BY:		SCALE: 1:15		PROJECT No.		ASSEMBLY No.		QUANTITY:	SHEET No.	REV.
		DRAWING TITLE: 2CKBB04			ISSUE DATE: 08/10/2026								APPROVAL SENT:																													
		CONTRACT: BRACKET SHED STANDARD			CHECKED DATE:								APPROVAL DATE:																													
		MODELLED BY: DAT CREATED: 08/10/2026			CHECKED BY:								APPROVED BY:																													
		SCALE: 1:15		PROJECT No.		ASSEMBLY No.		QUANTITY:	SHEET No.	REV.																																