



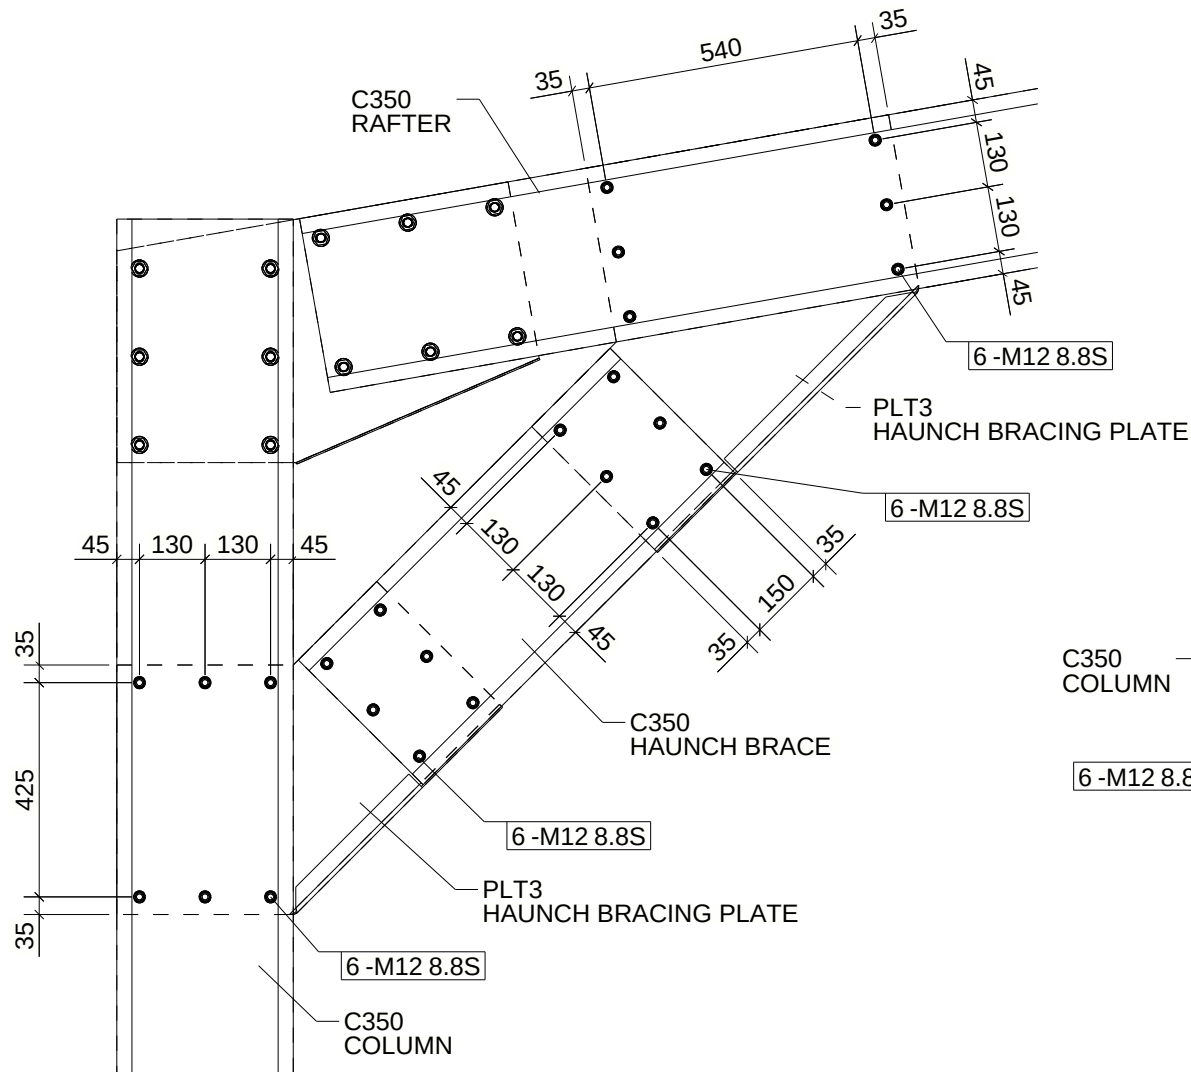

C-SECTION KNEE BRACING BRACKET DETAIL

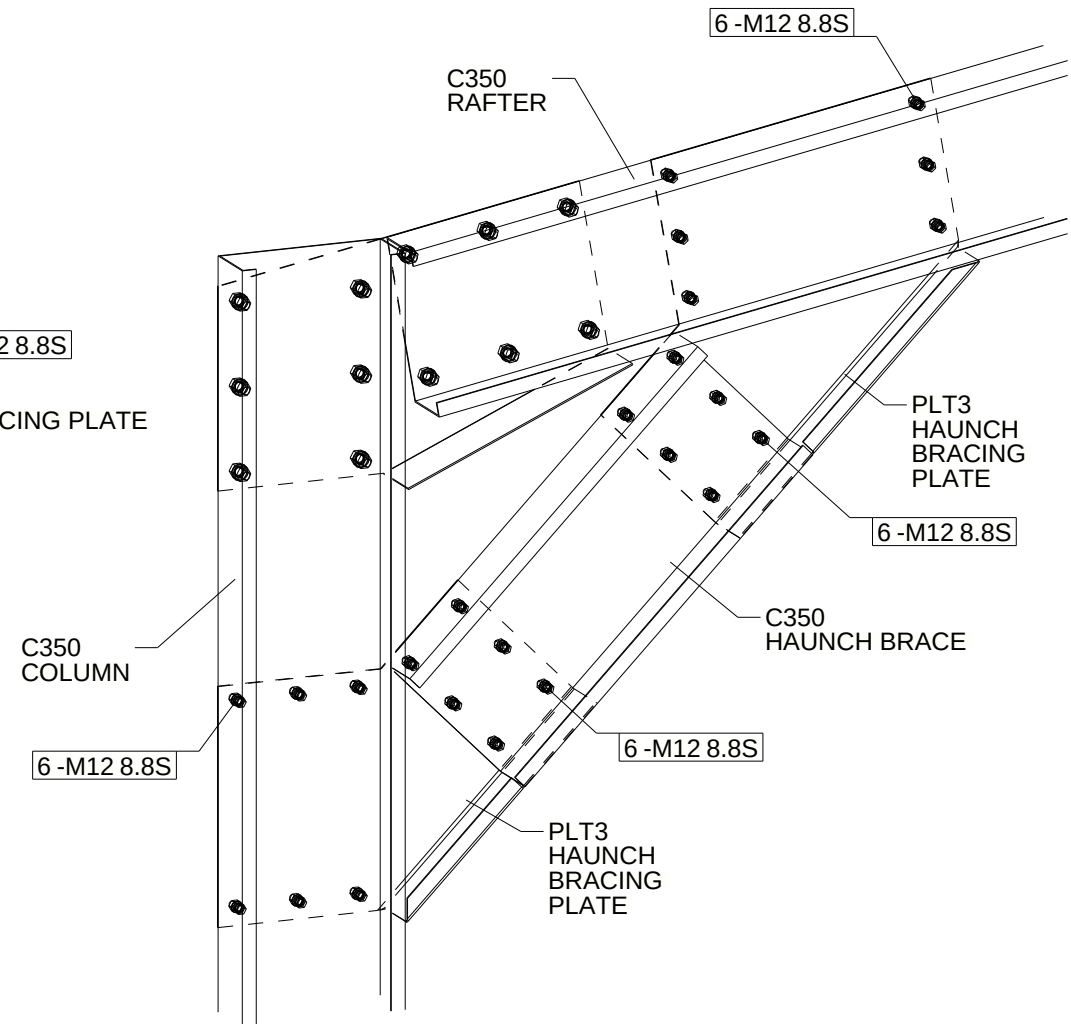

C-SECTION KNEE BRACING BRACKET DETAIL 3D

General Notes		REV	NAME	DATE	DESCRIPTION	BRACKET SHED STD.	
All plates to be G450 galvanised steel. Zinc coating Z350 minimum (AS/NZS 1397).						<div><div></div><div>SHED MATE</div></div> <table><tr><td colspan="4">DRAWING TITLE: 1CKBB01</td><td colspan="4">ISSUE DATE: 09/10/2026</td><td colspan="2">APPROVAL SENT:</td></tr><tr><td colspan="4">CONTRACT: BRACKET SHED STANDARD</td><td colspan="4">CHECKED DATE:</td><td colspan="2">APPROVAL DATE:</td></tr><tr><td colspan="4">MODELLED BY: DAT CREATED: 09/10/2026</td><td colspan="4">CHECKED BY:</td><td colspan="2">APPROVED BY:</td></tr><tr><td colspan="2">SCALE: 1:15</td><td colspan="2">PROJECT No.</td><td colspan="4">ASSEMBLY No.</td><td colspan="2">QUANTITY:</td><td colspan="2">SHEET No.</td><td colspan="2">REV.</td></tr><tr><td colspan="2"></td><td colspan="2"></td><td colspan="4">-</td><td colspan="2"></td><td colspan="2"></td><td colspan="2"></td></tr></table>										DRAWING TITLE: 1CKBB01				ISSUE DATE: 09/10/2026				APPROVAL SENT:		CONTRACT: BRACKET SHED STANDARD				CHECKED DATE:				APPROVAL DATE:		MODELLED BY: DAT CREATED: 09/10/2026				CHECKED BY:				APPROVED BY:		SCALE: 1:15		PROJECT No.		ASSEMBLY No.				QUANTITY:		SHEET No.		REV.						-									
		DRAWING TITLE: 1CKBB01														ISSUE DATE: 09/10/2026				APPROVAL SENT:	
		CONTRACT: BRACKET SHED STANDARD														CHECKED DATE:				APPROVAL DATE:	
		MODELLED BY: DAT CREATED: 09/10/2026														CHECKED BY:				APPROVED BY:	
		SCALE: 1:15		PROJECT No.												ASSEMBLY No.				QUANTITY:		SHEET No.		REV.	
				-	