




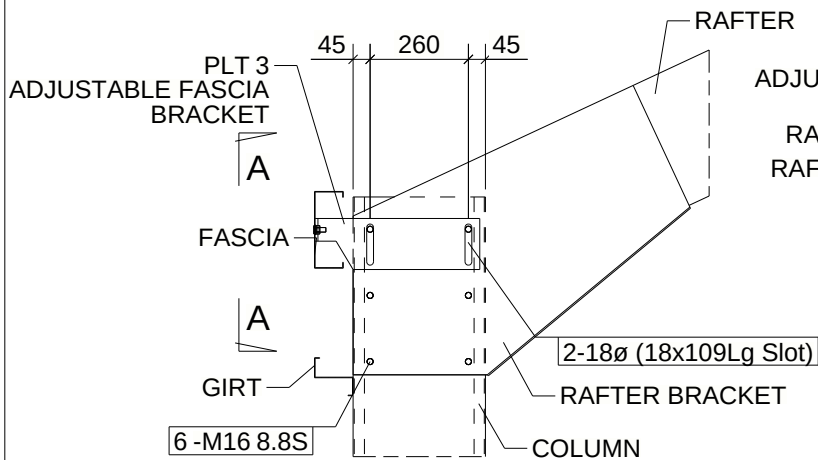


**ADJUSTABLE FASCIA
BRACKET (LOWER SKILLION)**

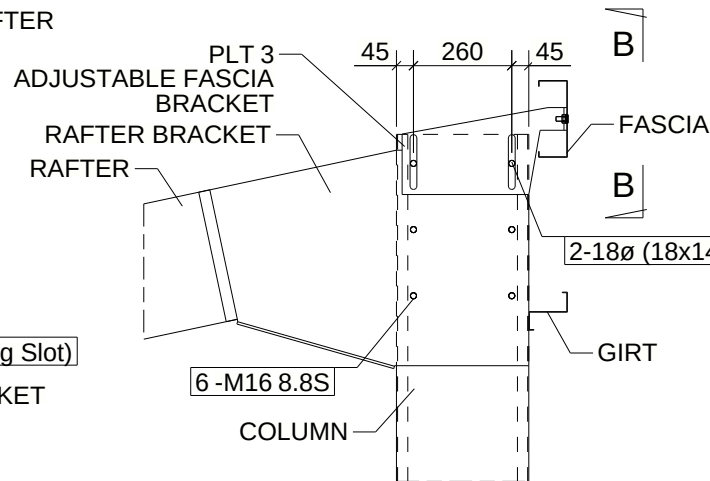


**ADJUSTABLE FASCIA
BRACKET (UPPER SKILLION)**

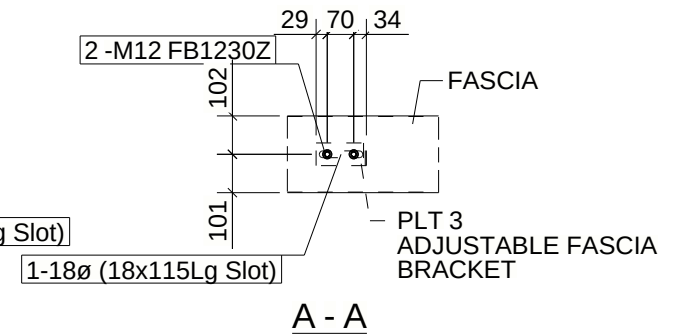


A - A

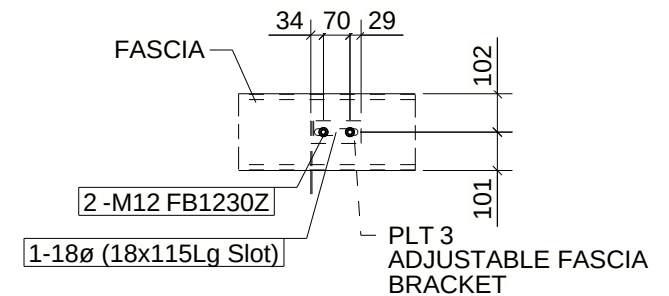

B - B

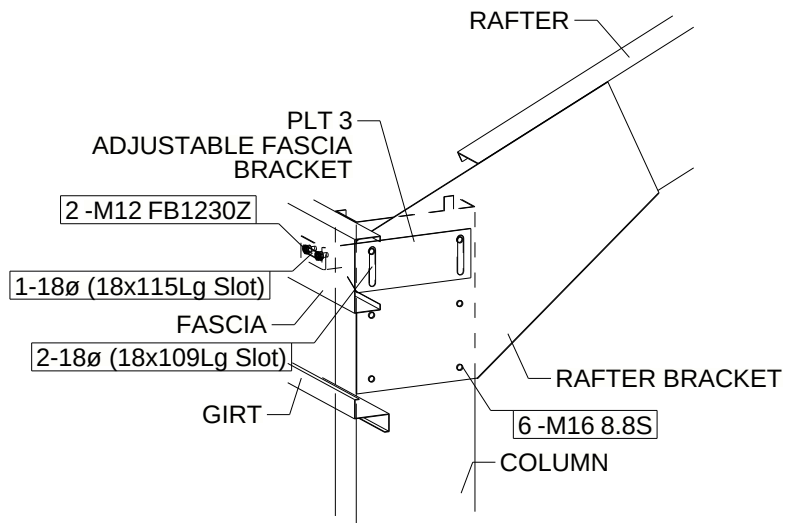

**ADJUSTABLE FASCIA
BRACKET (LOWER SKILLION) 3D**

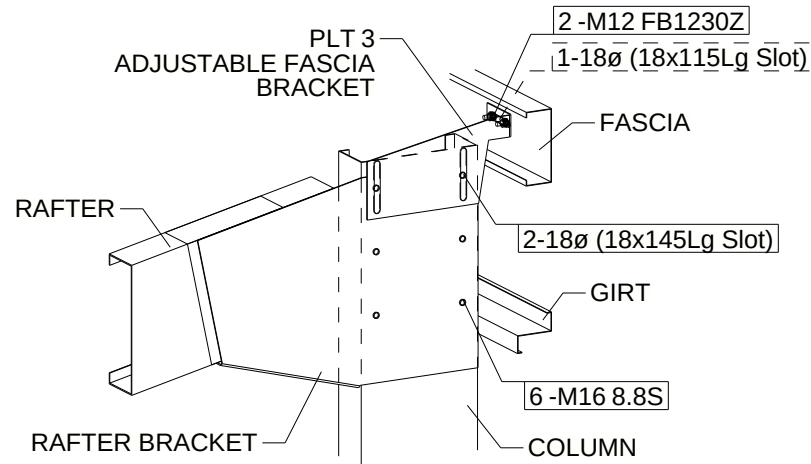

**ADJUSTABLE FASCIA
BRACKET (UPPER SKILLION) 3D**

General Notes	REV	NAME	DATE	DESCRIPTION	BRACKET SHED STD.			
								
All plates to be G250 galvanised steel. Zinc coating Z275 minimum (AS/NZS 1397).					DRAWING TITLE: AFBS01	ISSUE DATE: 18/07/2026	APPROVAL SENT:	
					CONTRACT: BRACKET SHED STANDARD	CHECKED DATE:	APPROVAL DATE:	
					MODELLED BY: DAT	CREATED: 18/07/2026	CHECKED BY:	
					SCALE: 1:20	PROJECT No.	ASSEMBLY No.	QUANTITY: SHEET No.
								REV.