


2C-SECTION APEX BRACING BRACKET DETAIL

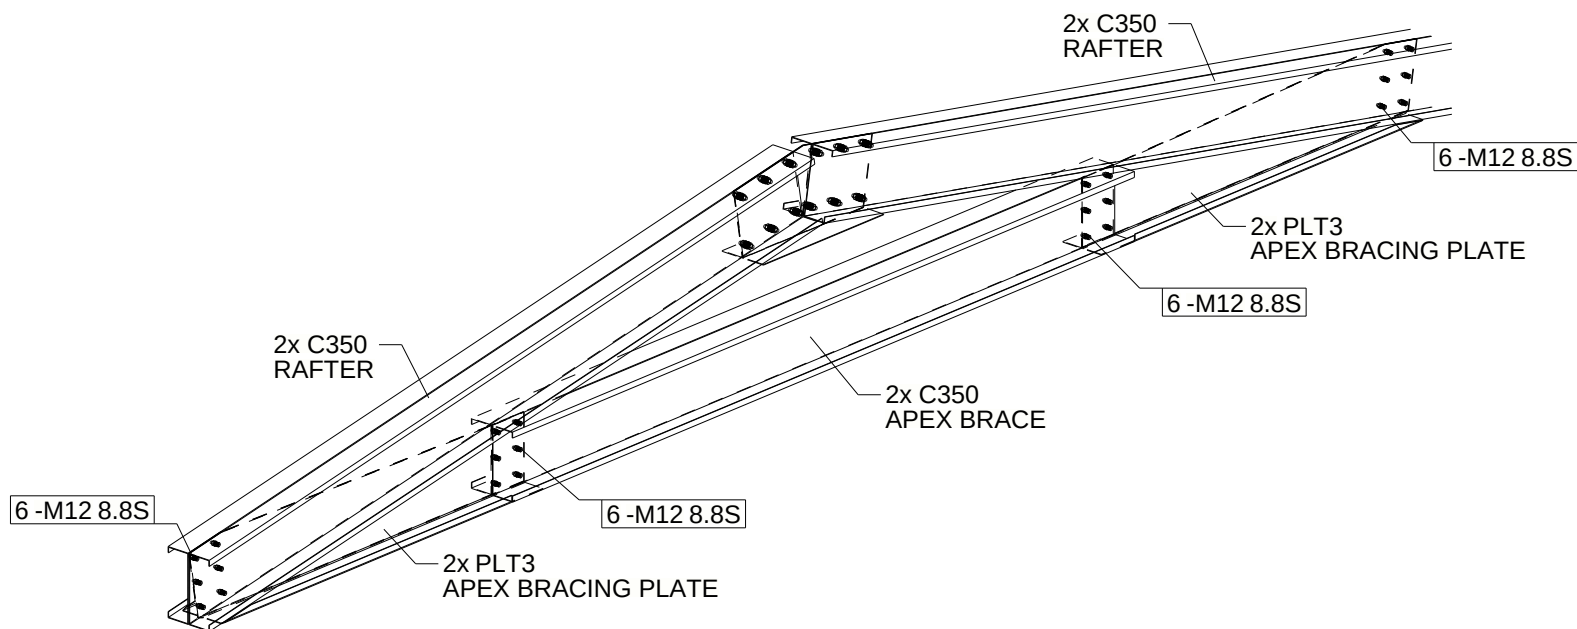

2C-SECTION APEX BRACING BRACKET DETAIL 3D

General Notes				REV	NAME	DATE	DESCRIPTION	BRACKET SHED STD.	
All plates to be G450 galvanised steel. Zinc coating Z350 minimum (AS/NZS 1397).								<div><div></div><div>SHED MATE</div></div> <table><tr><td colspan="5">DRAWING TITLE: 2CABB01</td><td colspan="3">ISSUE DATE: 09/10/2026</td><td colspan="2">APPROVAL SENT:</td></tr><tr><td colspan="5">CONTRACT: BRACKET SHED STANDARD</td><td colspan="3">CHECKED DATE:</td><td colspan="2">APPROVAL DATE:</td></tr><tr><td colspan="5">MODELLED BY: DAT CREATED: 09/10/2026</td><td colspan="3">CHECKED BY:</td><td colspan="2">APPROVED BY:</td></tr><tr><td colspan="5">SCALE: 1:35</td><td colspan="3">PROJECT No. -</td><td colspan="2">ASSEMBLY No. -</td></tr><tr><td colspan="5">QUANTITY: SHEET No.</td><td colspan="2">REV.</td><td colspan="2"></td></tr></table>										DRAWING TITLE: 2CABB01					ISSUE DATE: 09/10/2026			APPROVAL SENT:		CONTRACT: BRACKET SHED STANDARD					CHECKED DATE:			APPROVAL DATE:		MODELLED BY: DAT CREATED: 09/10/2026					CHECKED BY:			APPROVED BY:		SCALE: 1:35					PROJECT No. -			ASSEMBLY No. -		QUANTITY: SHEET No.					REV.			
				DRAWING TITLE: 2CABB01														ISSUE DATE: 09/10/2026			APPROVAL SENT:	
				CONTRACT: BRACKET SHED STANDARD														CHECKED DATE:			APPROVAL DATE:	
				MODELLED BY: DAT CREATED: 09/10/2026														CHECKED BY:			APPROVED BY:	
				SCALE: 1:35														PROJECT No. -			ASSEMBLY No. -	
QUANTITY: SHEET No.					REV.	