


2C-SECTION APEX BRACING BRACKET DETAIL

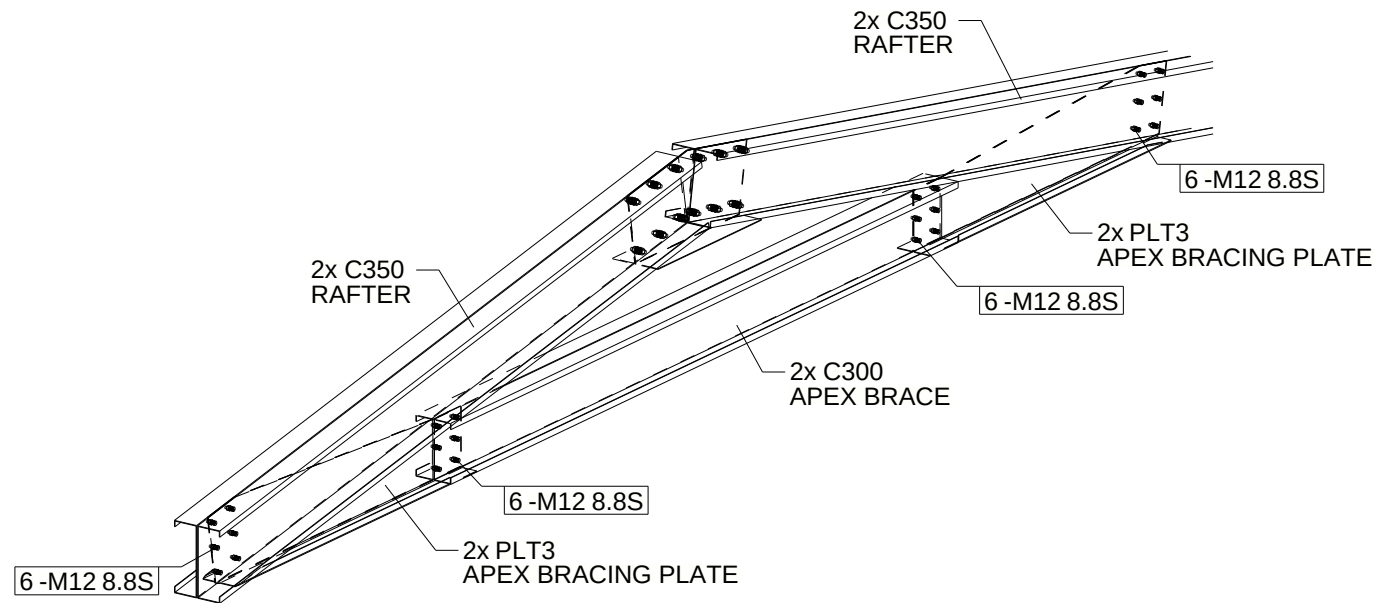

2C-SECTION APEX BRACING BRACKET DETAIL 3D

General Notes					BRACKET SHED STD.			
All plates to be G450 galvanised steel. Zinc coating Z350 minimum (AS/NZS 1397).								
REV	NAME	DATE	DESCRIPTION		DRAWING TITLE: 2CABB02			
					ISSUE DATE: 09/10/2026			
					CONTRACT: BRACKET SHED STANDARD			
					CHECKED DATE:			
					APPROVAL DATE:			
					MODELLED BY: DAT CREATED: 09/10/2026			
					CHECKED BY:			
					APPROVED BY:			
					SCALE: 1:35			
					PROJECT No. -			
					ASSEMBLY No.			
					QUANTITY: SHEET No. REV.			