



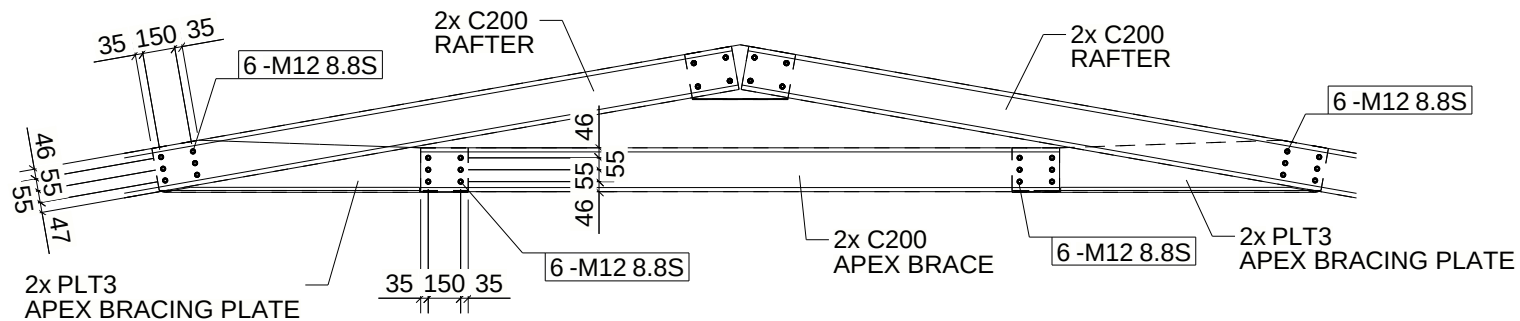

2C-SECTION APEX BRACING BRACKET DETAIL

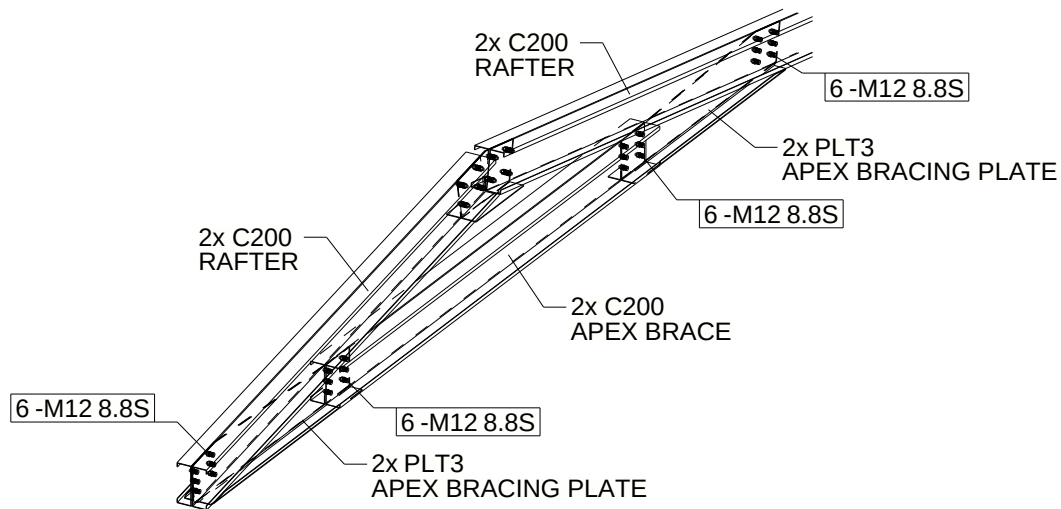

2C-SECTION APEX BRACING BRACKET DETAIL 3D

General Notes					BRACKET SHED STD.			
All plates to be G450 galvanised steel. Zinc coating Z350 minimum (AS/NZS 1397).								
REV	NAME	DATE	DESCRIPTION		DRAWING TITLE: 2CABB07			
					CONTRACT: BRACKET SHED STANDARD		ISSUE DATE: 09/10/2026	
					MODELLED BY: DAT CREATED: 09/10/2026		CHECKED DATE:	
					SCALE: 1:35		CHECKED BY:	
					PROJECT No.		APPROVAL DATE:	
					ASSEMBLY No.		APPROVED BY:	
					-		QUANTITY: SHEET No.	
							REV.	