


C-SECTION APEX BRACING BRACKET DETAIL

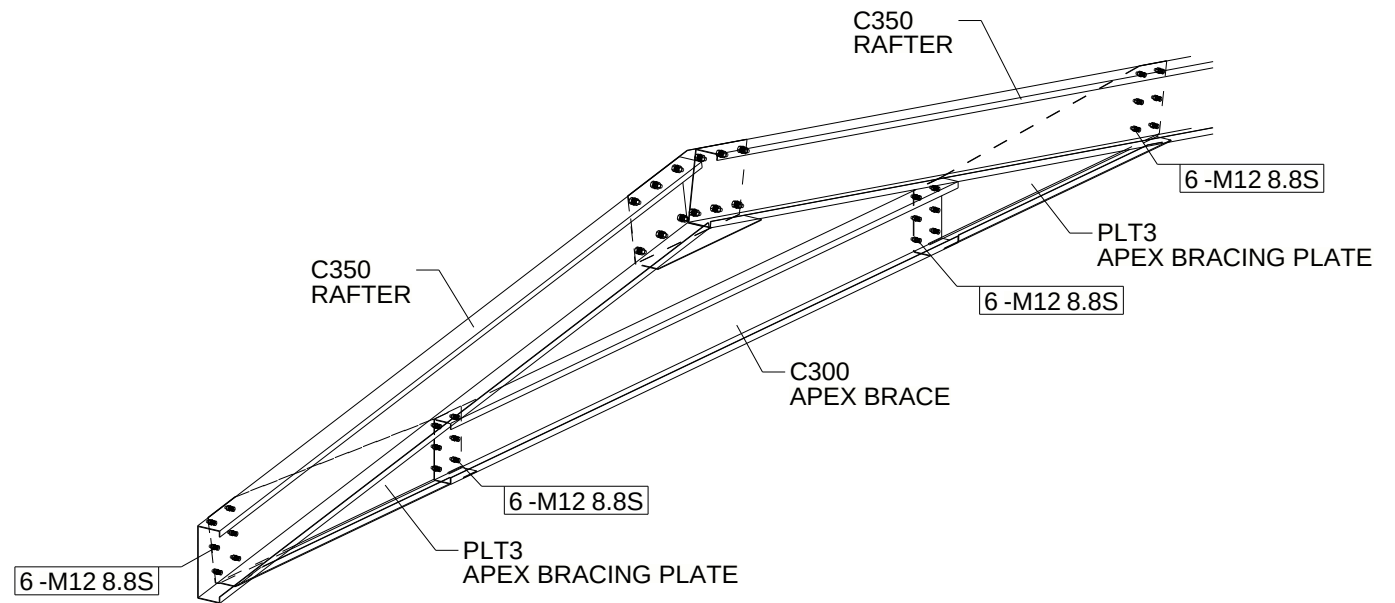

C-SECTION APEX BRACING BRACKET DETAIL 3D

General Notes				REV	NAME	DATE	DESCRIPTION	BRACKET SHED STD.	
All plates to be G450 galvanised steel. Zinc coating Z350 minimum (AS/NZS 1397).								<div></div> <table><tr><td colspan="3">DRAWING TITLE: 1CABB02</td><td colspan="2">ISSUE DATE: 09/10/2026</td><td colspan="2">APPROVAL SENT:</td></tr><tr><td colspan="3">CONTRACT: BRACKET SHED STANDARD</td><td colspan="2">CHECKED DATE:</td><td colspan="2">APPROVAL DATE:</td></tr><tr><td colspan="3">MODELLED BY: DAT</td><td colspan="2">CREATED: 09/10/2026</td><td colspan="2">CHECKED BY:</td></tr><tr><td colspan="2">SCALE: 1:35</td><td colspan="2">PROJECT No.</td><td colspan="2">ASSEMBLY No.</td><td>QUANTITY:</td><td>SHEET No.</td><td>REV.</td></tr><tr><td colspan="2"></td><td colspan="2"></td><td colspan="2"></td><td></td><td></td><td></td></tr></table>							DRAWING TITLE: 1CABB02			ISSUE DATE: 09/10/2026		APPROVAL SENT:		CONTRACT: BRACKET SHED STANDARD			CHECKED DATE:		APPROVAL DATE:		MODELLED BY: DAT			CREATED: 09/10/2026		CHECKED BY:		SCALE: 1:35		PROJECT No.		ASSEMBLY No.		QUANTITY:	SHEET No.	REV.									
				DRAWING TITLE: 1CABB02			ISSUE DATE: 09/10/2026								APPROVAL SENT:																																						
				CONTRACT: BRACKET SHED STANDARD			CHECKED DATE:								APPROVAL DATE:																																						
				MODELLED BY: DAT			CREATED: 09/10/2026								CHECKED BY:																																						
				SCALE: 1:35		PROJECT No.									ASSEMBLY No.		QUANTITY:	SHEET No.	REV.																																		