



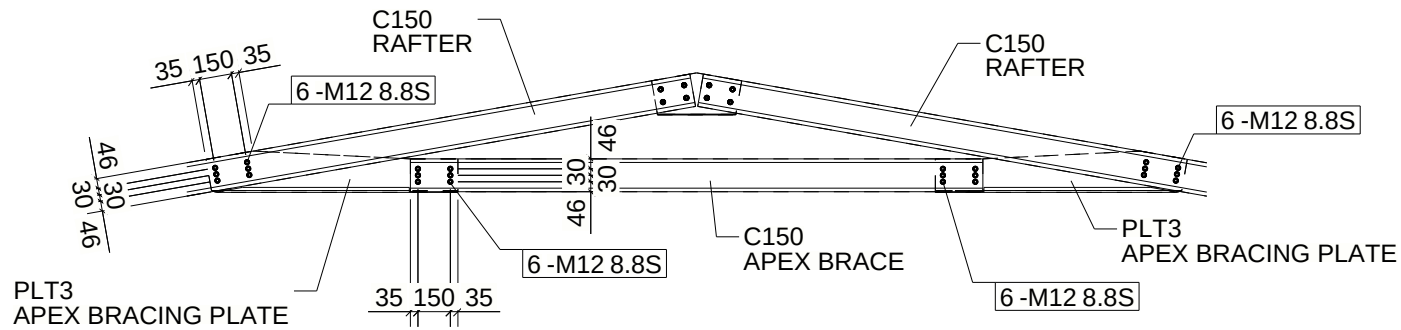

C-SECTION APEX BRACING BRACKET DETAIL

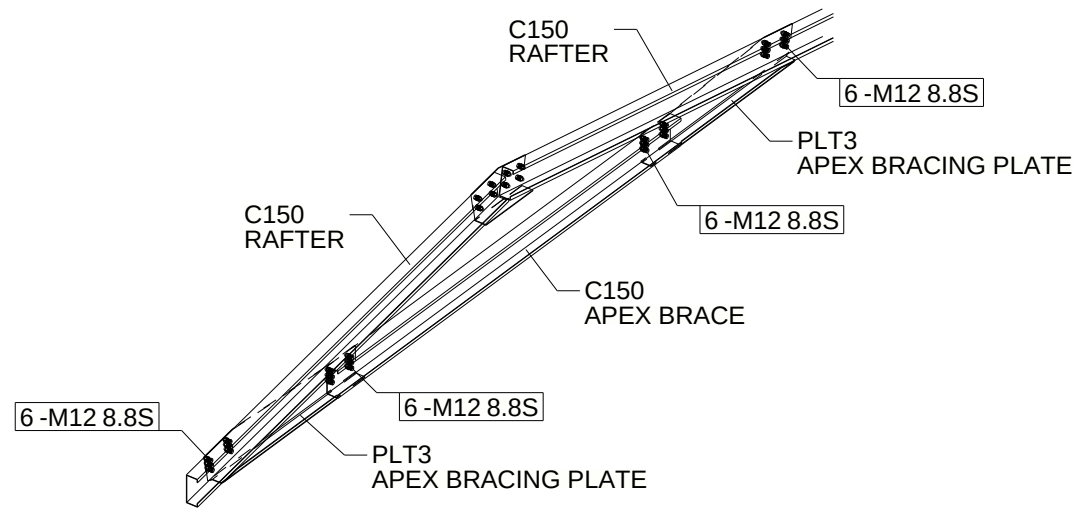

C-SECTION APEX BRACING BRACKET DETAIL 3D

General Notes				REV	NAME	DATE	DESCRIPTION	BRACKET SHED STD.				
All plates to be G450 galvanised steel. Zinc coating Z350 minimum (AS/NZS 1397).								<div></div> <div>DRAWING TITLE: 1CABB08</div> <div>ISSUE DATE: 09/10/2026</div> <div>APPROVAL SENT:</div> <div>CONTRACT: BRACKET SHED STANDARD</div> <div>CHECKED DATE:</div> <div>APPROVAL DATE:</div> <div>MODELLED BY: DAT</div> <div>CREATED: 09/10/2026</div> <div>CHECKED BY:</div> <div>APPROVED BY:</div> <div>SCALE: 1:35</div> <div>PROJECT No.</div> <div>ASSEMBLY No.</div> <div>QUANTITY: -</div> <div>SHEET No.</div> <div>REV.</div>				