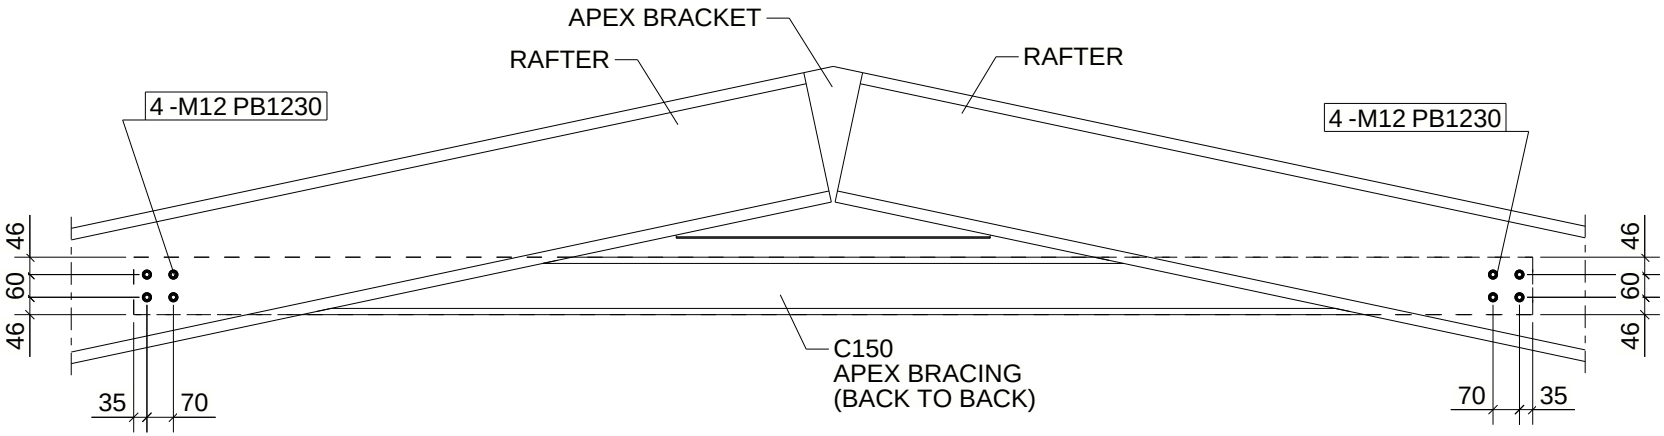

DOUBLE C-SECTION APEX BRACING DETAIL

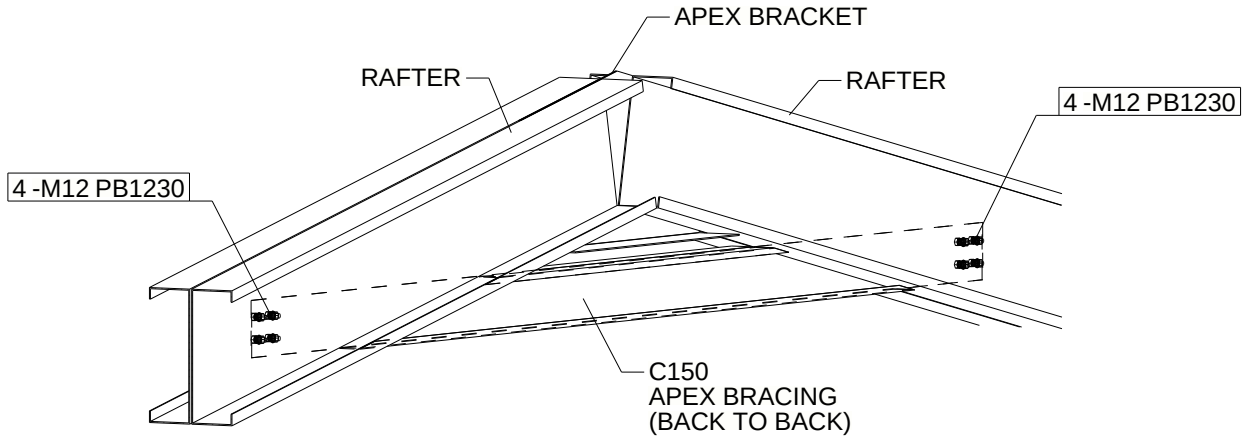

DOUBLE C-SECTION APEX BRACING DETAIL

General Notes	REV	NAME	DATE	DESCRIPTION

BRACKET SHED STD.

SHED MATE

DRAWING TITLE: AB01		ISSUE DATE: 26/02/2026	APPROVAL SENT:
CONTRACT: BRACKET SHED STANDARD		CHECKED DATE:	APPROVAL DATE:
MODELLED BY: JPC CREATED: 26/02/2026		CHECKED BY:	APPROVED BY:
SCALE: 1:20	PROJECT No. ASSEMBLY No. -	QUANTITY:	SHEET No. REV.