



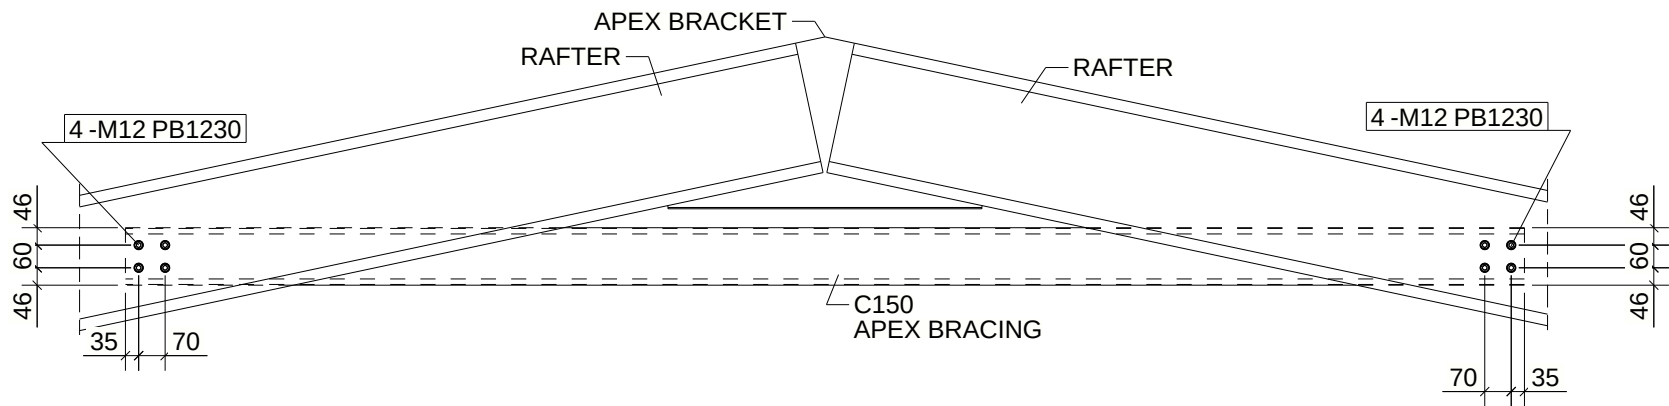

APEX BRACING DETAIL

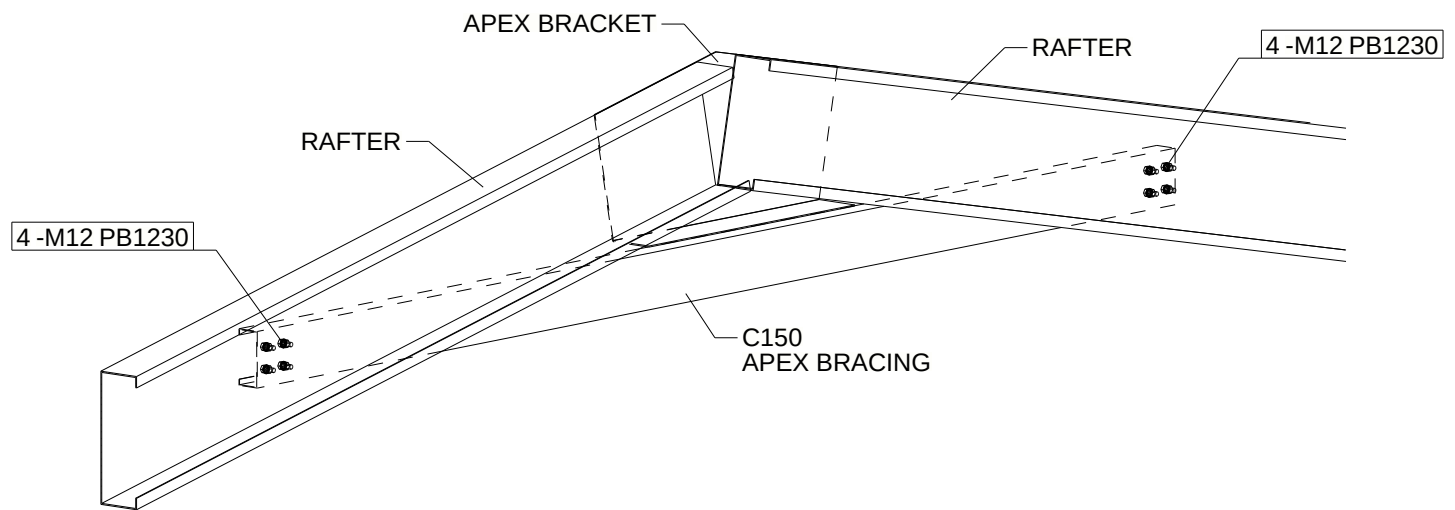

APEX BRACING DETAIL 3D

General Notes	REV	NAME	DATE	DESCRIPTION	BRACKET SHED STD.			
								
					DRAWING TITLE: AB01	ISSUE DATE: 24/02/2026	APPROVAL SENT:	
					CONTRACT: BRACKET SHED STANDARD	CHECKED DATE:	APPROVAL DATE:	
					MODELLED BY: JPC CREATED: 24/02/2026	CHECKED BY:	APPROVED BY:	
					SCALE: 1:20	PROJECT No. -	ASSEMBLY No.	QUANTITY: SHEET No. REV.