
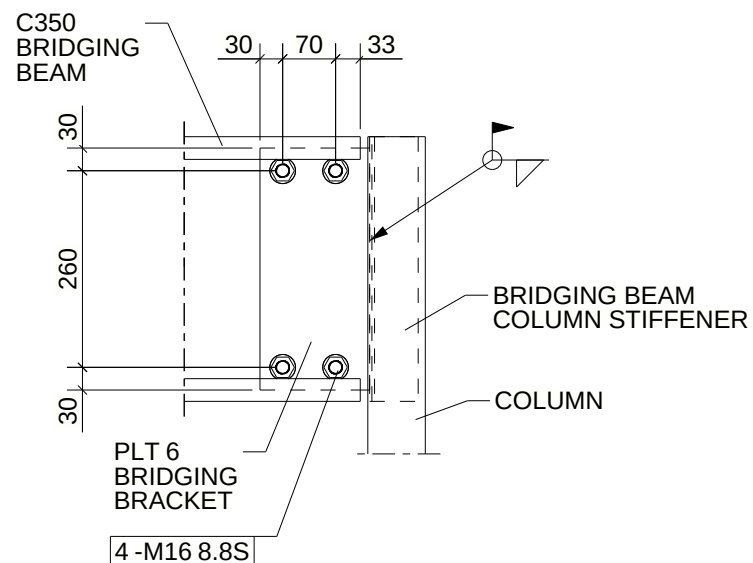


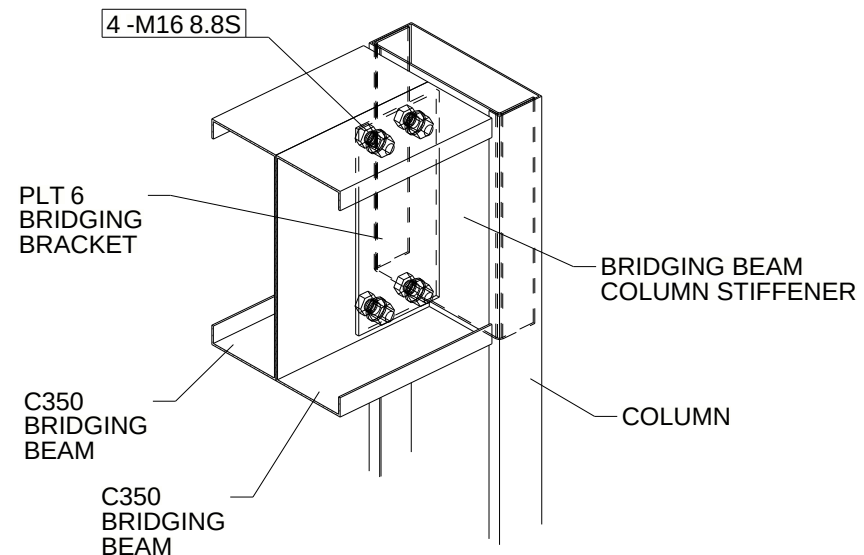

BRIDGING BEAM BRACKET DETAIL

BRIDGING BEAM BRACKET DETAIL 3D

General Notes

6mm bracket: G250 mild steel (AS/NZS 3678), hot dip galvanised, 500 g/m2 (AS/NZS 4680).
3mm stiffener: G450 galvanised steel, Zinc coating Z350 minimum (AS/NZS 1397).

REV	NAME	DATE	DESCRIPTION	BRACKET SHED STD.			
							
				DRAWING TITLE: BB01	ISSUE DATE: 21/02/2026	APPROVAL SENT:	
				CONTRACT: BRACKET SHED STANDARD	CHECKED DATE:	APPROVAL DATE:	
				MODELLED BY: DAT CREATED: 20/02/2026	CHECKED BY:	APPROVED BY:	
				SCALE: 1:10	PROJECT No.	ASSEMBLY No.	QUANTITY: SHEET No. REV.
						-	