



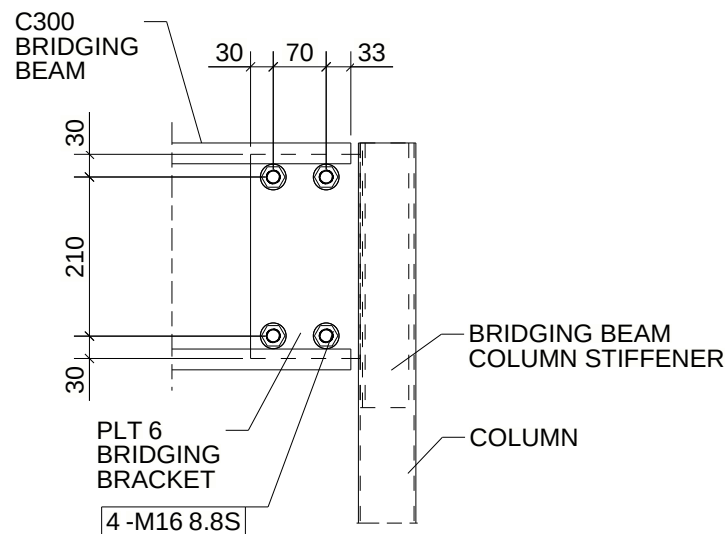

BRIDGING BEAM BRACKET DETAIL

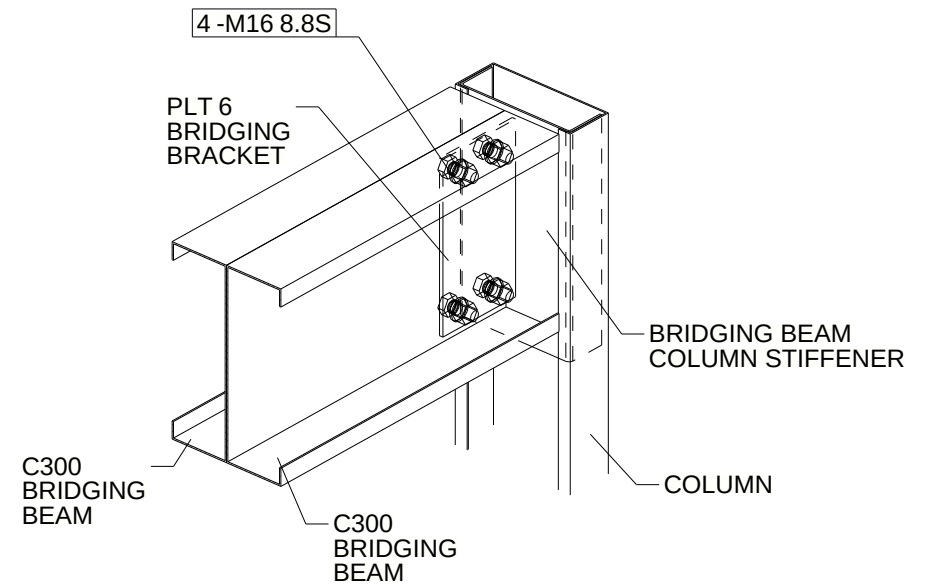

BRIDGING BEAM BRACKET DETAIL 3D

<div>General Notes</div> <div>6mm bracket: G250 mild steel (AS/NZS 3678), hot dip galvanised, 500 g/m2 (AS/NZS 4680). 3mm stiffener: G450 galvanised steel, Zinc coating Z350 minimum (AS/NZS 1397).</div>	REV	NAME	DATE	DESCRIPTION	BRACKET SHED STD.								
					<div><div></div><div>SHED MATE</div></div>								
					DRAWING TITLE: BB02		ISSUE DATE: 22/02/2026		APPROVAL SENT:				
					CONTRACT: BRACKET SHED STANDARD		CHECKED DATE:		APPROVAL DATE:				
					MODELLED BY: DAT		CREATED: 21/02/2026		CHECKED BY:		APPROVED BY:		
					SCALE: 1:10		PROJECT No.		ASSEMBLY No.		QUANTITY:	SHEET No.	REV.