



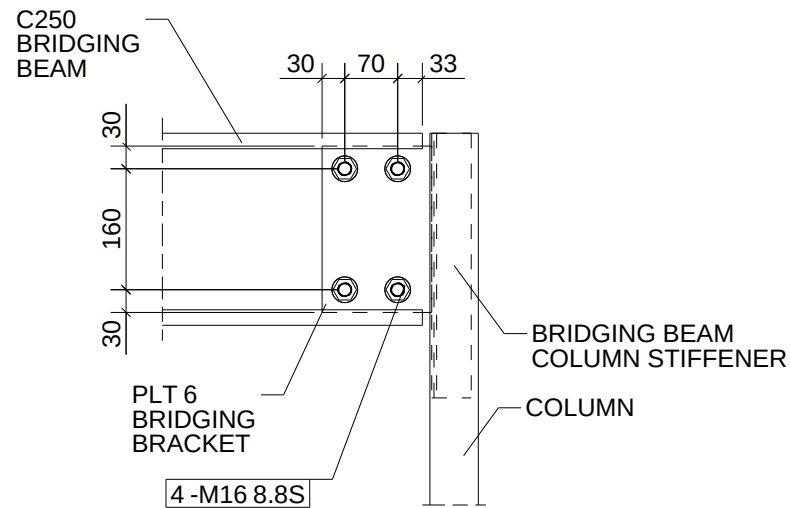

BRIDGING BEAM BRACKET DETAIL

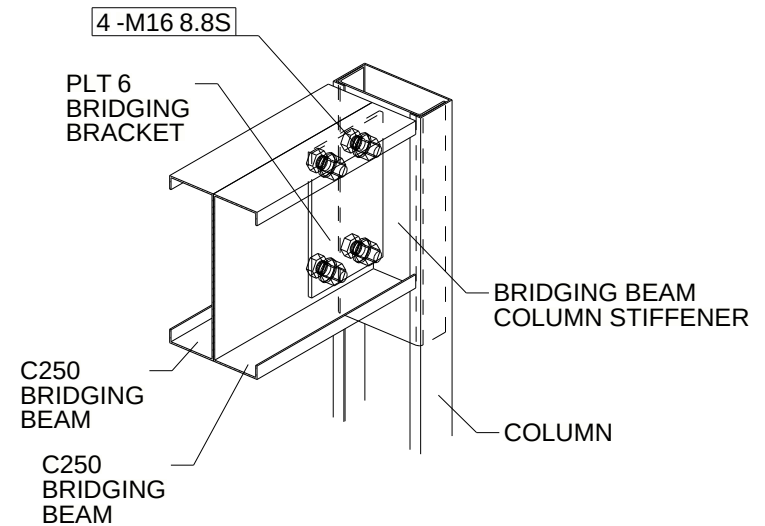

BRIDGING BEAM BRACKET DETAIL 3D

General Notes

6mm bracket: G250 mild steel (AS/NZS 3678), hot dip galvanised, 500 g/m2 (AS/NZS 4680).
3mm stiffener: G450 galvanised steel, Zinc coating Z350 minimum (AS/NZS 1397).

REV	NAME	DATE	DESCRIPTION

BRACKET SHED STD.



DRAWING TITLE: BB03	ISSUE DATE: 22/02/2026	APPROVAL SENT:
CONTRACT: BRACKET SHED STANDARD	CHECKED DATE:	APPROVAL DATE:
MODELLED BY: DAT CREATED: 22/02/2026	CHECKED BY:	APPROVED BY:
SCALE: 1:10	PROJECT No. -	ASSEMBLY No. -
QUANTITY: SHEET No. REV.		