



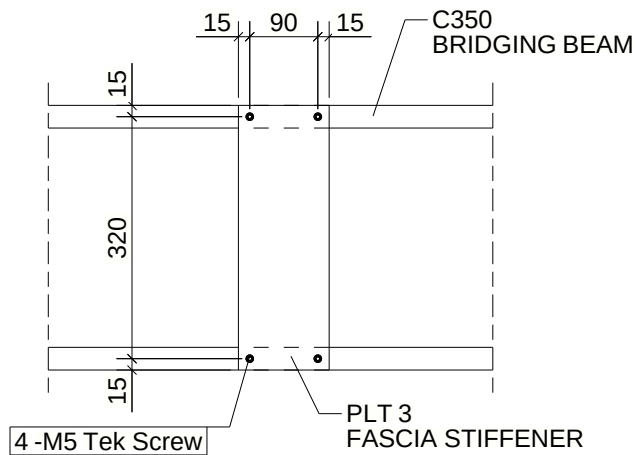

**BRIDGING BEAM FASCIA
STIFFENER DETAIL**

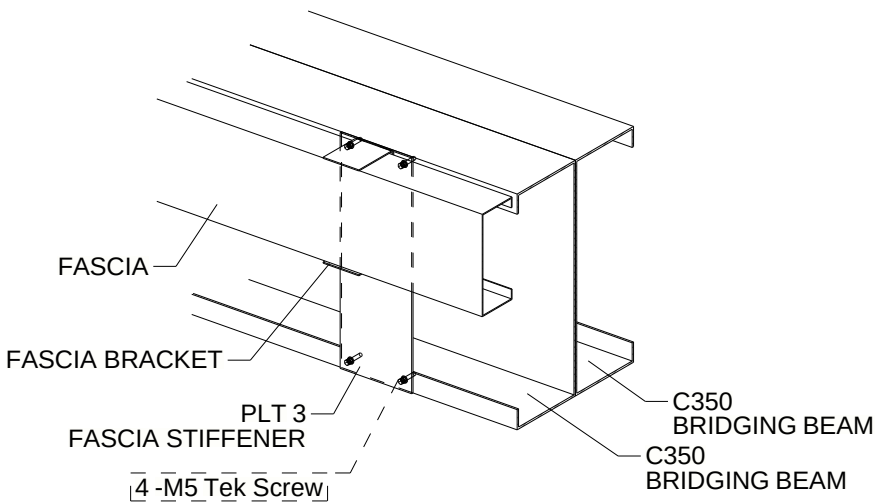

**BRIDGING BEAM FASCIA
STIFFENER DETAIL 3D**

General Notes

All plates to be G250 galvanised steel.
Zinc coating Z275 minimum (AS/NZS 1397).

REV	NAME	DATE	DESCRIPTION

BRACKET SHED STD.



DRAWING TITLE: BBFS01	ISSUE DATE: 22/02/2026	APPROVAL SENT:
CONTRACT: BRACKET SHED STANDARD	CHECKED DATE:	APPROVAL DATE:
MODELLED BY: JPC CREATED: 22/02/2026	CHECKED BY:	APPROVED BY:
SCALE: 1:10	PROJECT No. -	ASSEMBLY No. -
		QUANTITY: SHEET No. REV.