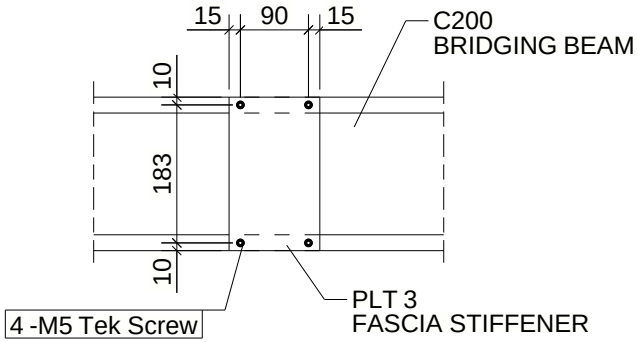

BRIDGING BEAM FASCIA STIFFENER DETAIL

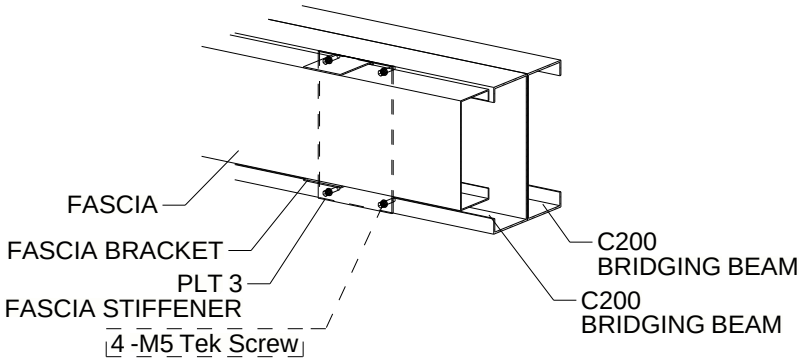

BRIDGING BEAM FASCIA STIFFENER DETAIL 3D

General Notes

All plates to be G250 galvanised steel.
Zinc coating Z275 minimum (AS/NZS 1397).

REV	NAME	DATE	DESCRIPTION

BRACKET SHED STD.

SHED MATE

DRAWING TITLE: BBFS04		ISSUE DATE: 22/02/2026		APPROVAL SENT:	
CONTRACT: BRACKET SHED STANDARD		CHECKED DATE:		APPROVAL DATE:	
MODELLED BY: JPC CREATED: 22/02/2026		CHECKED BY:		APPROVED BY:	
SCALE: 1:10	PROJECT No. ASSEMBLY No. -		QUANTITY:	SHEET No.	REV.