



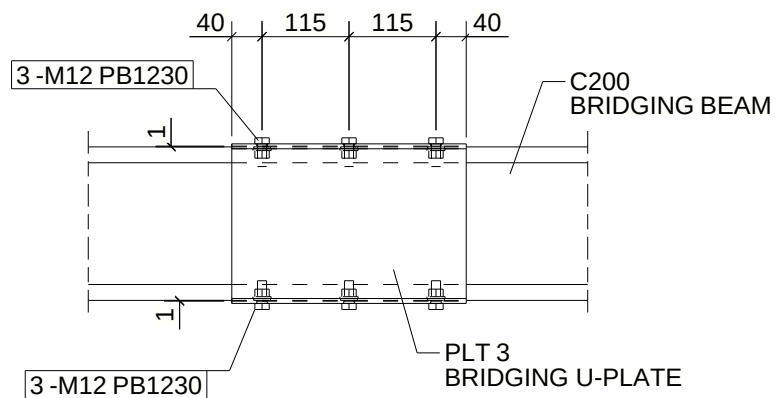

**BRIDGING BEAM RAFTER
U-PLATE DETAIL**

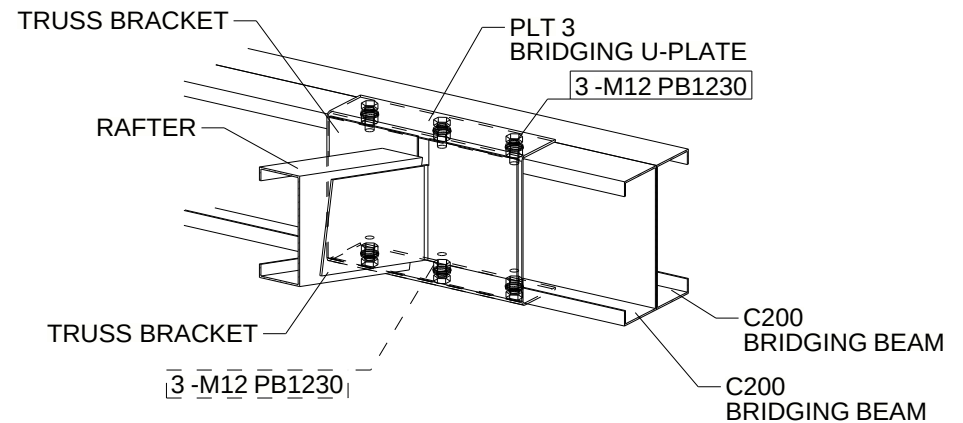

**BRIDGING BEAM RAFTER
U-PLATE DETAIL 3D**

General Notes

All plates to be G450 galvanised steel.
Zinc coating Z350 minimum (AS/NZS 1397).

REV	NAME	DATE	DESCRIPTION

BRACKET SHED STD.



DRAWING TITLE: BBRU04		ISSUE DATE: 22/02/2026	APPROVAL SENT:
CONTRACT: BRACKET SHED STANDARD		CHECKED DATE:	APPROVAL DATE:
MODELLED BY: JPC CREATED: 22/02/2026		CHECKED BY:	APPROVED BY:
SCALE: 1:10	PROJECT No.	ASSEMBLY No.	QUANTITY: SHEET No. REV.