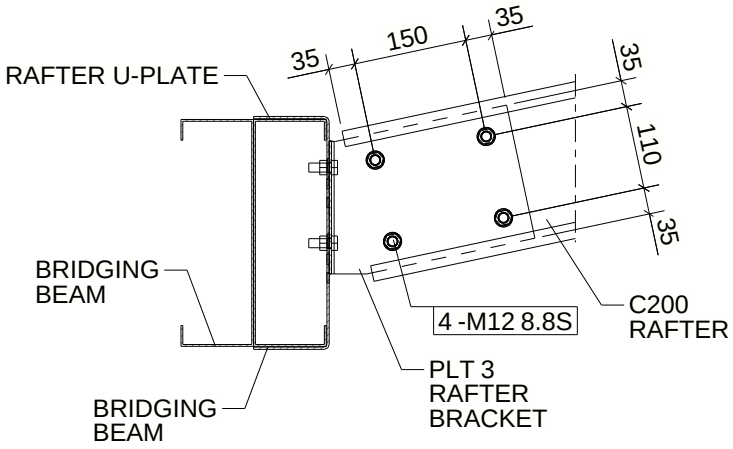

BRIDGING BEAM RAFTER BRACKET SECTION A - A

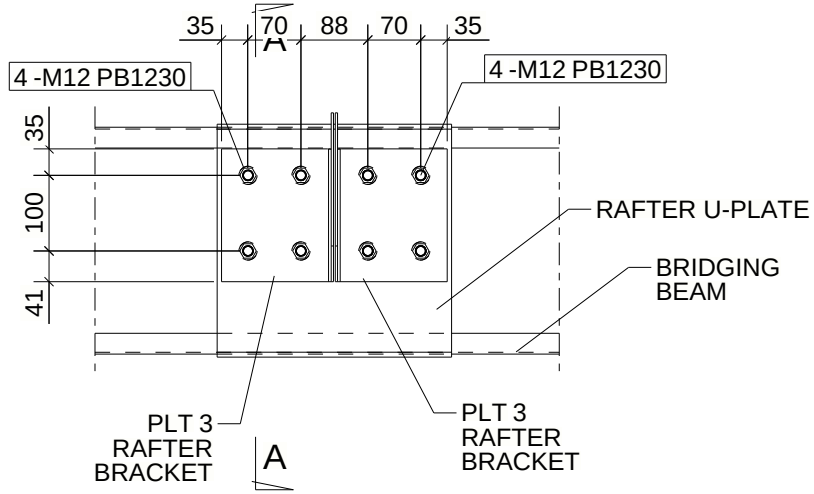

BRIDGING BEAM RAFTER BRACKET DETAIL

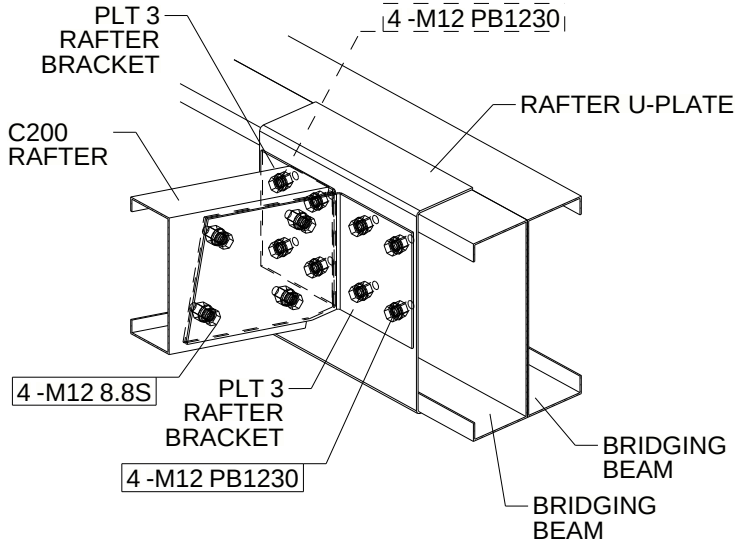

BRIDGING BEAM RAFTER BRACKET DETAIL 3D

General Notes

All plates to be G450 galvanised steel.
Zinc coating Z350 minimum (AS/NZS 1397).

REV	NAME	DATE	DESCRIPTION

BRACKET SHED STD.

SHED MATE

DRAWING TITLE: BBRB04		ISSUE DATE: 23/02/2026	APPROVAL SENT:
CONTRACT: BRACKET SHED STANDARD		CHECKED DATE:	APPROVAL DATE:
MODELLED BY: JPC CREATED: 23/02/2026		CHECKED BY:	APPROVED BY:
SCALE: 1:10	PROJECT No. ASSEMBLY No. -		QUANTITY: SHEET No. REV.