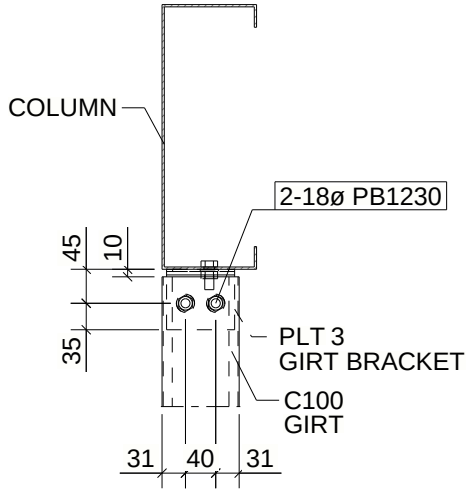


A - A

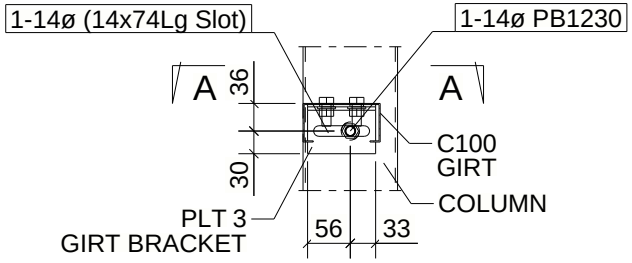


# C/Z GIRT BRACKETS CONNECTED TO COLUMN FLANGE (INTERNAL)

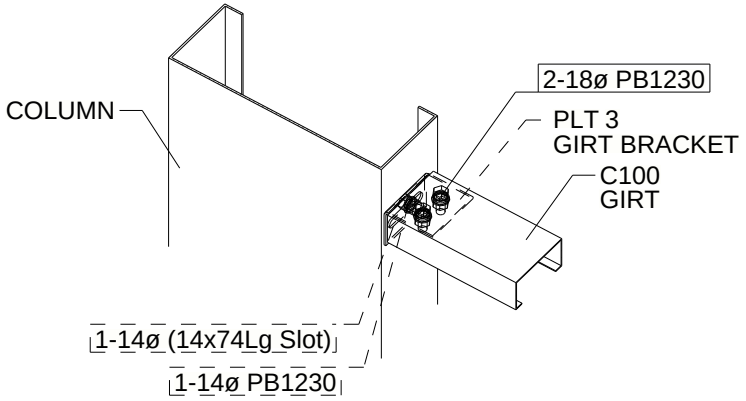


# C/Z GIRT BRACKETS CONNECTED TO COLUMN FLANGE (INTERNAL) 3D

## General Notes

All plates to be G250 galvanised steel.
Zinc coating Z275 minimum (AS/NZS 1397).

| REV | NAME | DATE | DESCRIPTION |
|---|---|---|---|
| | | | |
| | | | |
| | | | |
| | | | |
| | | | |
| | | | |
| | | | |

BRACKET SHED STD.

SHED MATE

| | | | | | |
|---|---|---|---|---|---|
| DRAWING TITLE: CZ-IGB-F-03 | | ISSUE DATE: 12/04/2026 | | APPROVAL SENT: | |
| CONTRACT: BRACKET SHED STANDARD | | CHECKED DATE: | | APPROVAL DATE: | |
| MODELLED BY: DAT CREATED: 12/04/2026 | | CHECKED BY: | | APPROVED BY: | |
| SCALE: 1:10 | PROJECT No. ASSEMBLY No. - | | QUANTITY: | SHEET No. | REV. |