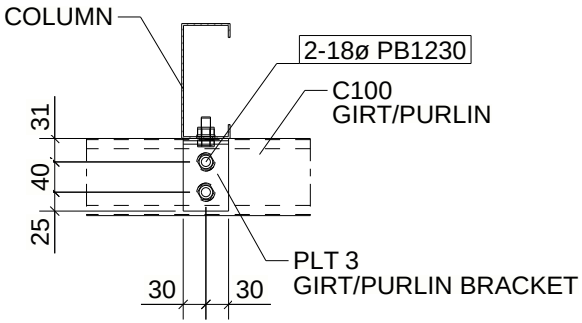

A - A

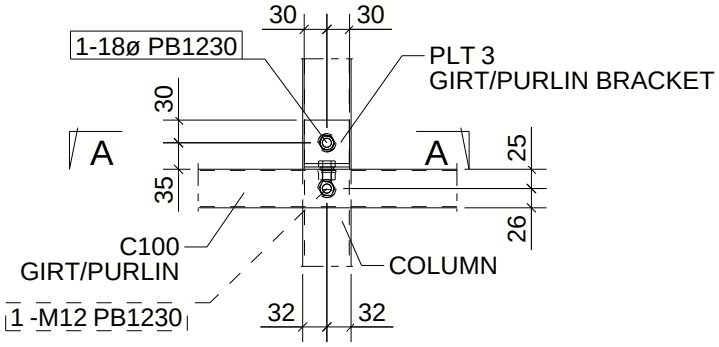

GIRT/PURLIN BRACKETS (EXTERNAL)

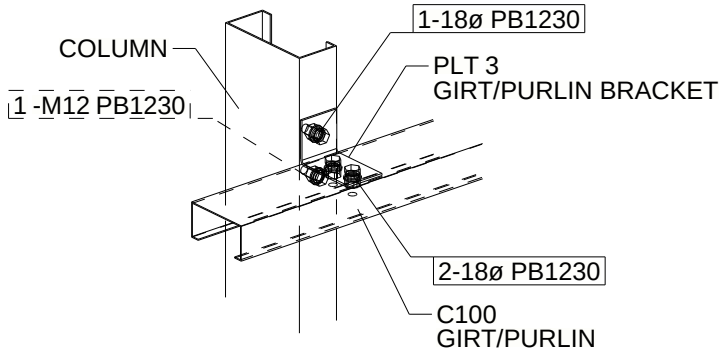

GIRT/PURLIN BRACKETS (EXTERNAL) 3D

General Notes

All plates to be G250 galvanised steel.
Zinc coating Z275 minimum (AS/NZS 1397).

REV	NAME	DATE	DESCRIPTION

BRACKET SHED STD.

SHED MATE

DRAWING TITLE: C-EGB-C-03		ISSUE DATE: 25/04/2026		APPROVAL SENT:	
CONTRACT: BRACKET SHED STANDARD		CHECKED DATE:		APPROVAL DATE:	
MODELLED BY: DAT CREATED: 15/04/2026		CHECKED BY:		APPROVED BY:	
SCALE: 1:10	PROJECT No.	ASSEMBLY No. -	QUANTITY:	SHEET No.	REV.