

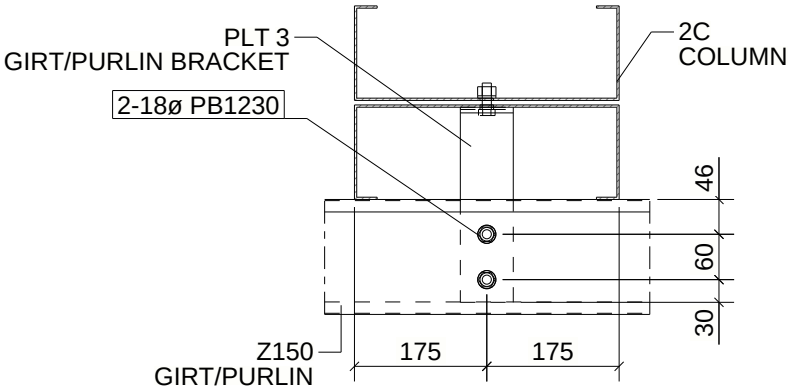


A - A

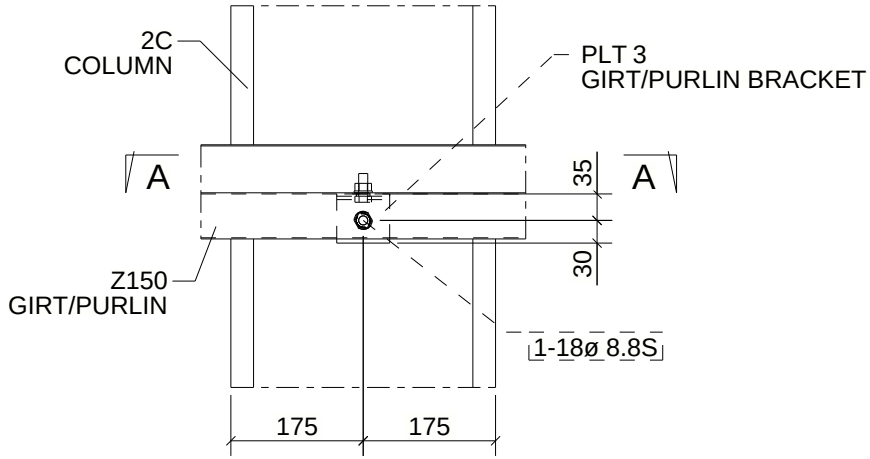

GIRT/PURLIN BRACKETS (EXTERNAL DOUBLE C COLUMN WEB)

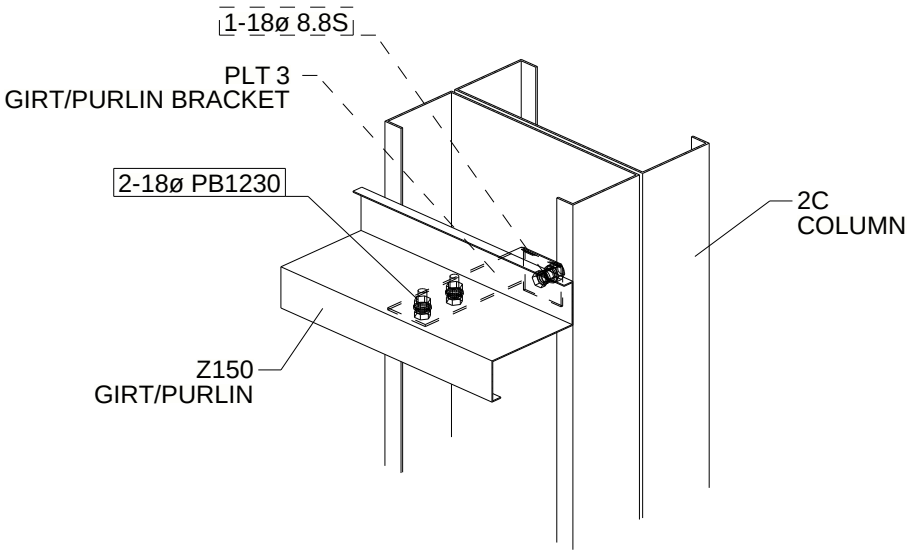

GIRT/PURLIN BRACKETS (EXTERNAL DOUBLE C COLUMN WEB) 3D

General Notes

All plates to be G250 galvanised steel.
Zinc coating Z275 minimum (AS/NZS 1397).

REV	NAME	DATE	DESCRIPTION

BRACKET SHED STD.

SHED MATE

DRAWING TITLE: Z-EGBW-2C-02		ISSUE DATE: 23/04/2026		APPROVAL SENT:	
CONTRACT: BRACKET SHED STANDARD		CHECKED DATE:		APPROVAL DATE:	
MODELLED BY: DAT CREATED: 22/04/2026		CHECKED BY:		APPROVED BY:	
SCALE: 1:10	PROJECT No. ASSEMBLY No. -		QUANTITY:	SHEET No.	REV.