




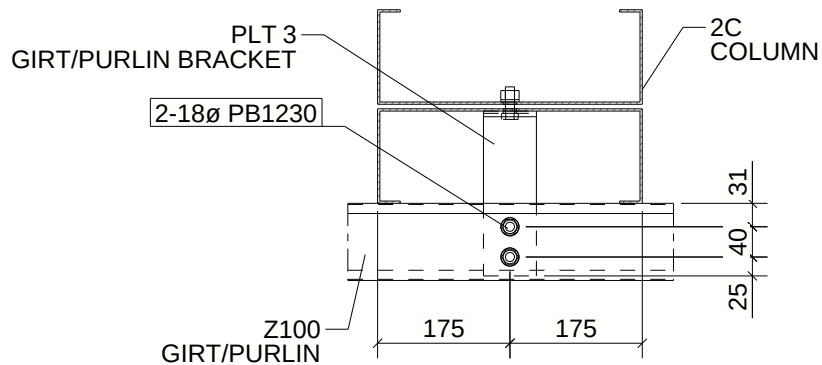

A - A

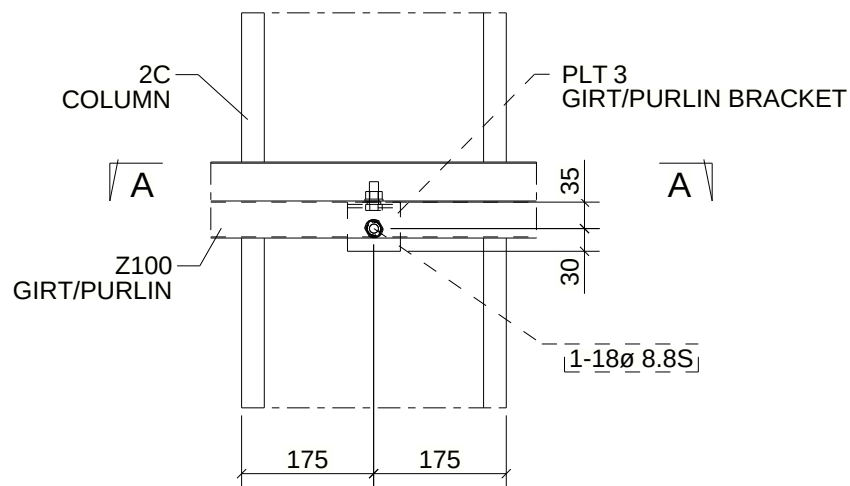

GIRT/PURLIN BRACKETS (EXTERNAL DOUBLE C COLUMN WEB)

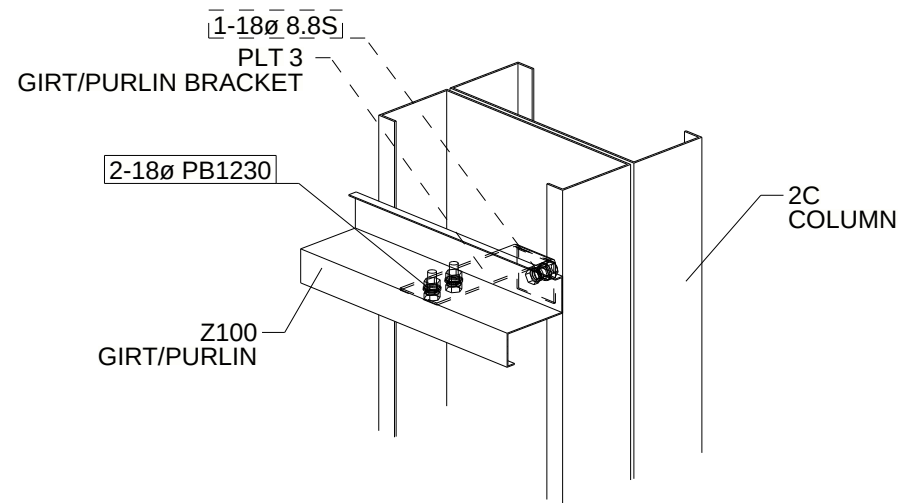

GIRT/PURLIN BRACKETS (EXTERNAL DOUBLE C COLUMN WEB) 3D

General Notes

All plates to be G250 galvanised steel.
Zinc coating Z275 minimum (AS/NZS 1397).

REV	NAME	DATE	DESCRIPTION

BRACKET SHED STD.

DRAWING TITLE: Z-EGBW-2C-03	ISSUE DATE: 23/04/2026	APPROVAL SENT:
CONTRACT: BRACKET SHED STANDARD	CHECKED DATE:	APPROVAL DATE:
MODELLED BY: DAT CREATED: 22/04/2026	CHECKED BY:	APPROVED BY:
SCALE: 1:10	PROJECT No. -	ASSEMBLY No. -
		QUANTITY: SHEET No. REV.

