




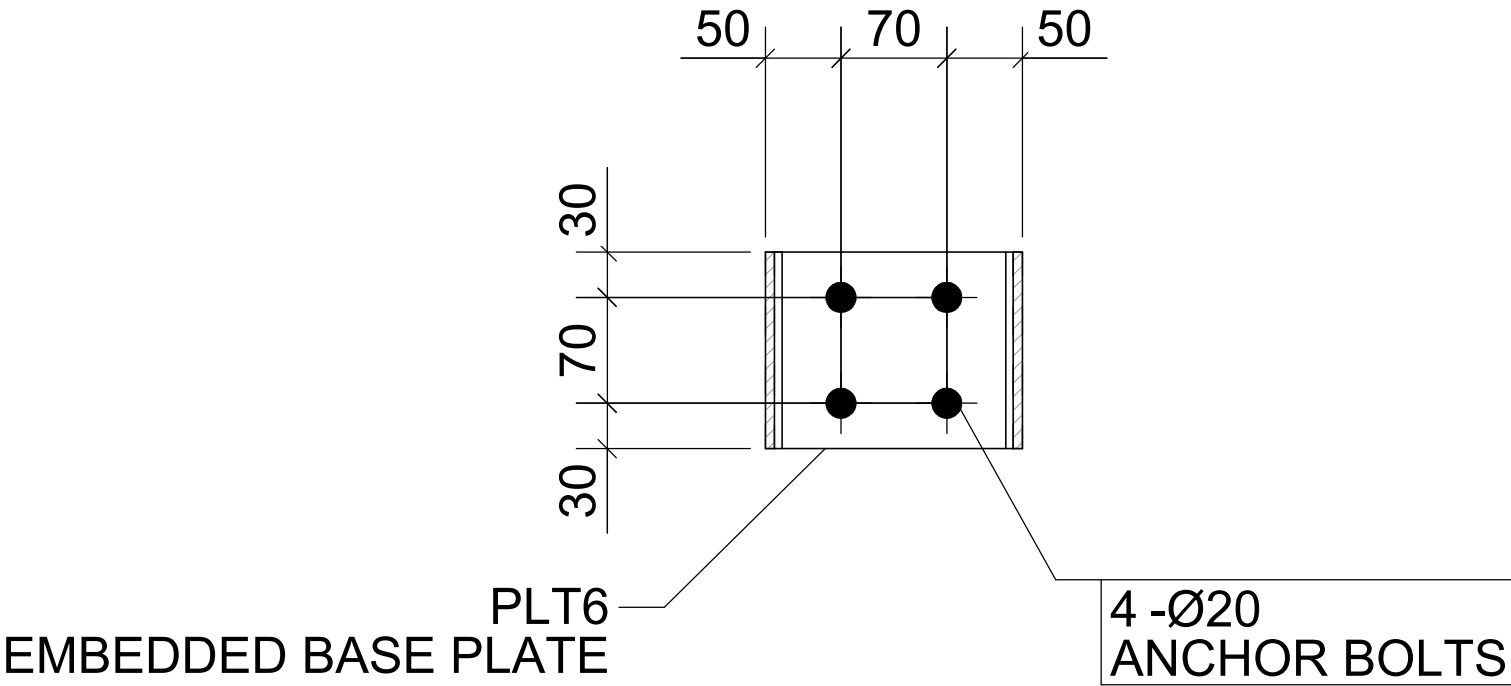


DOUBLE C-SECTION EMBEDDED BASE PLATE SECTION A - A

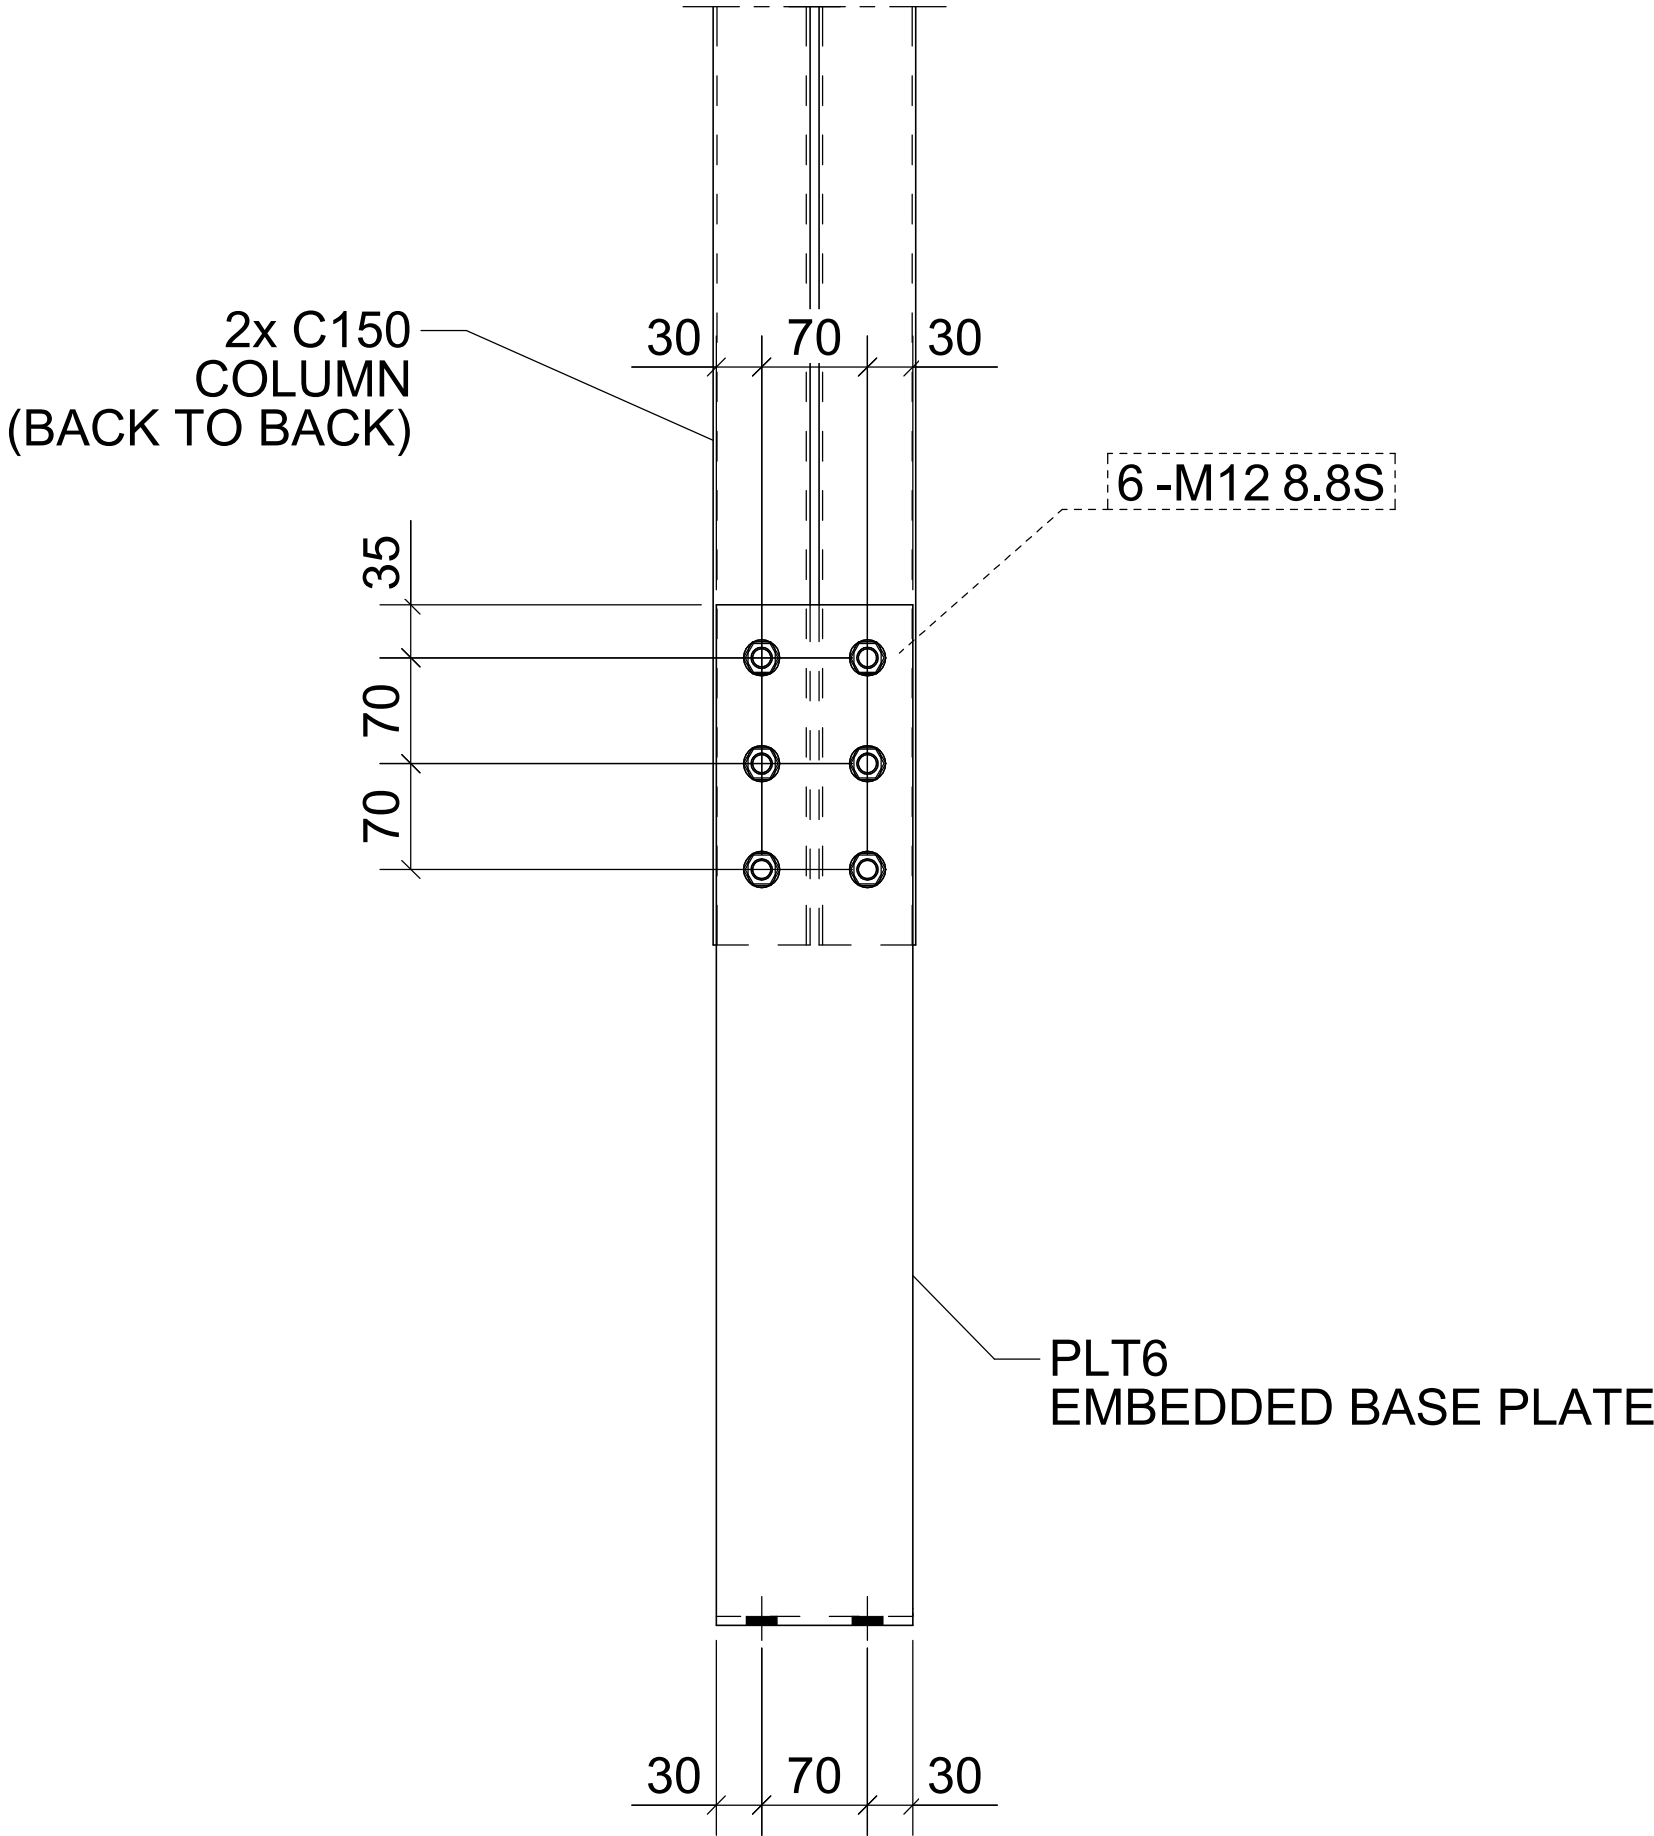

DOUBLE C-SECTION EMBEDDED BASE PLATE SECTION B - B

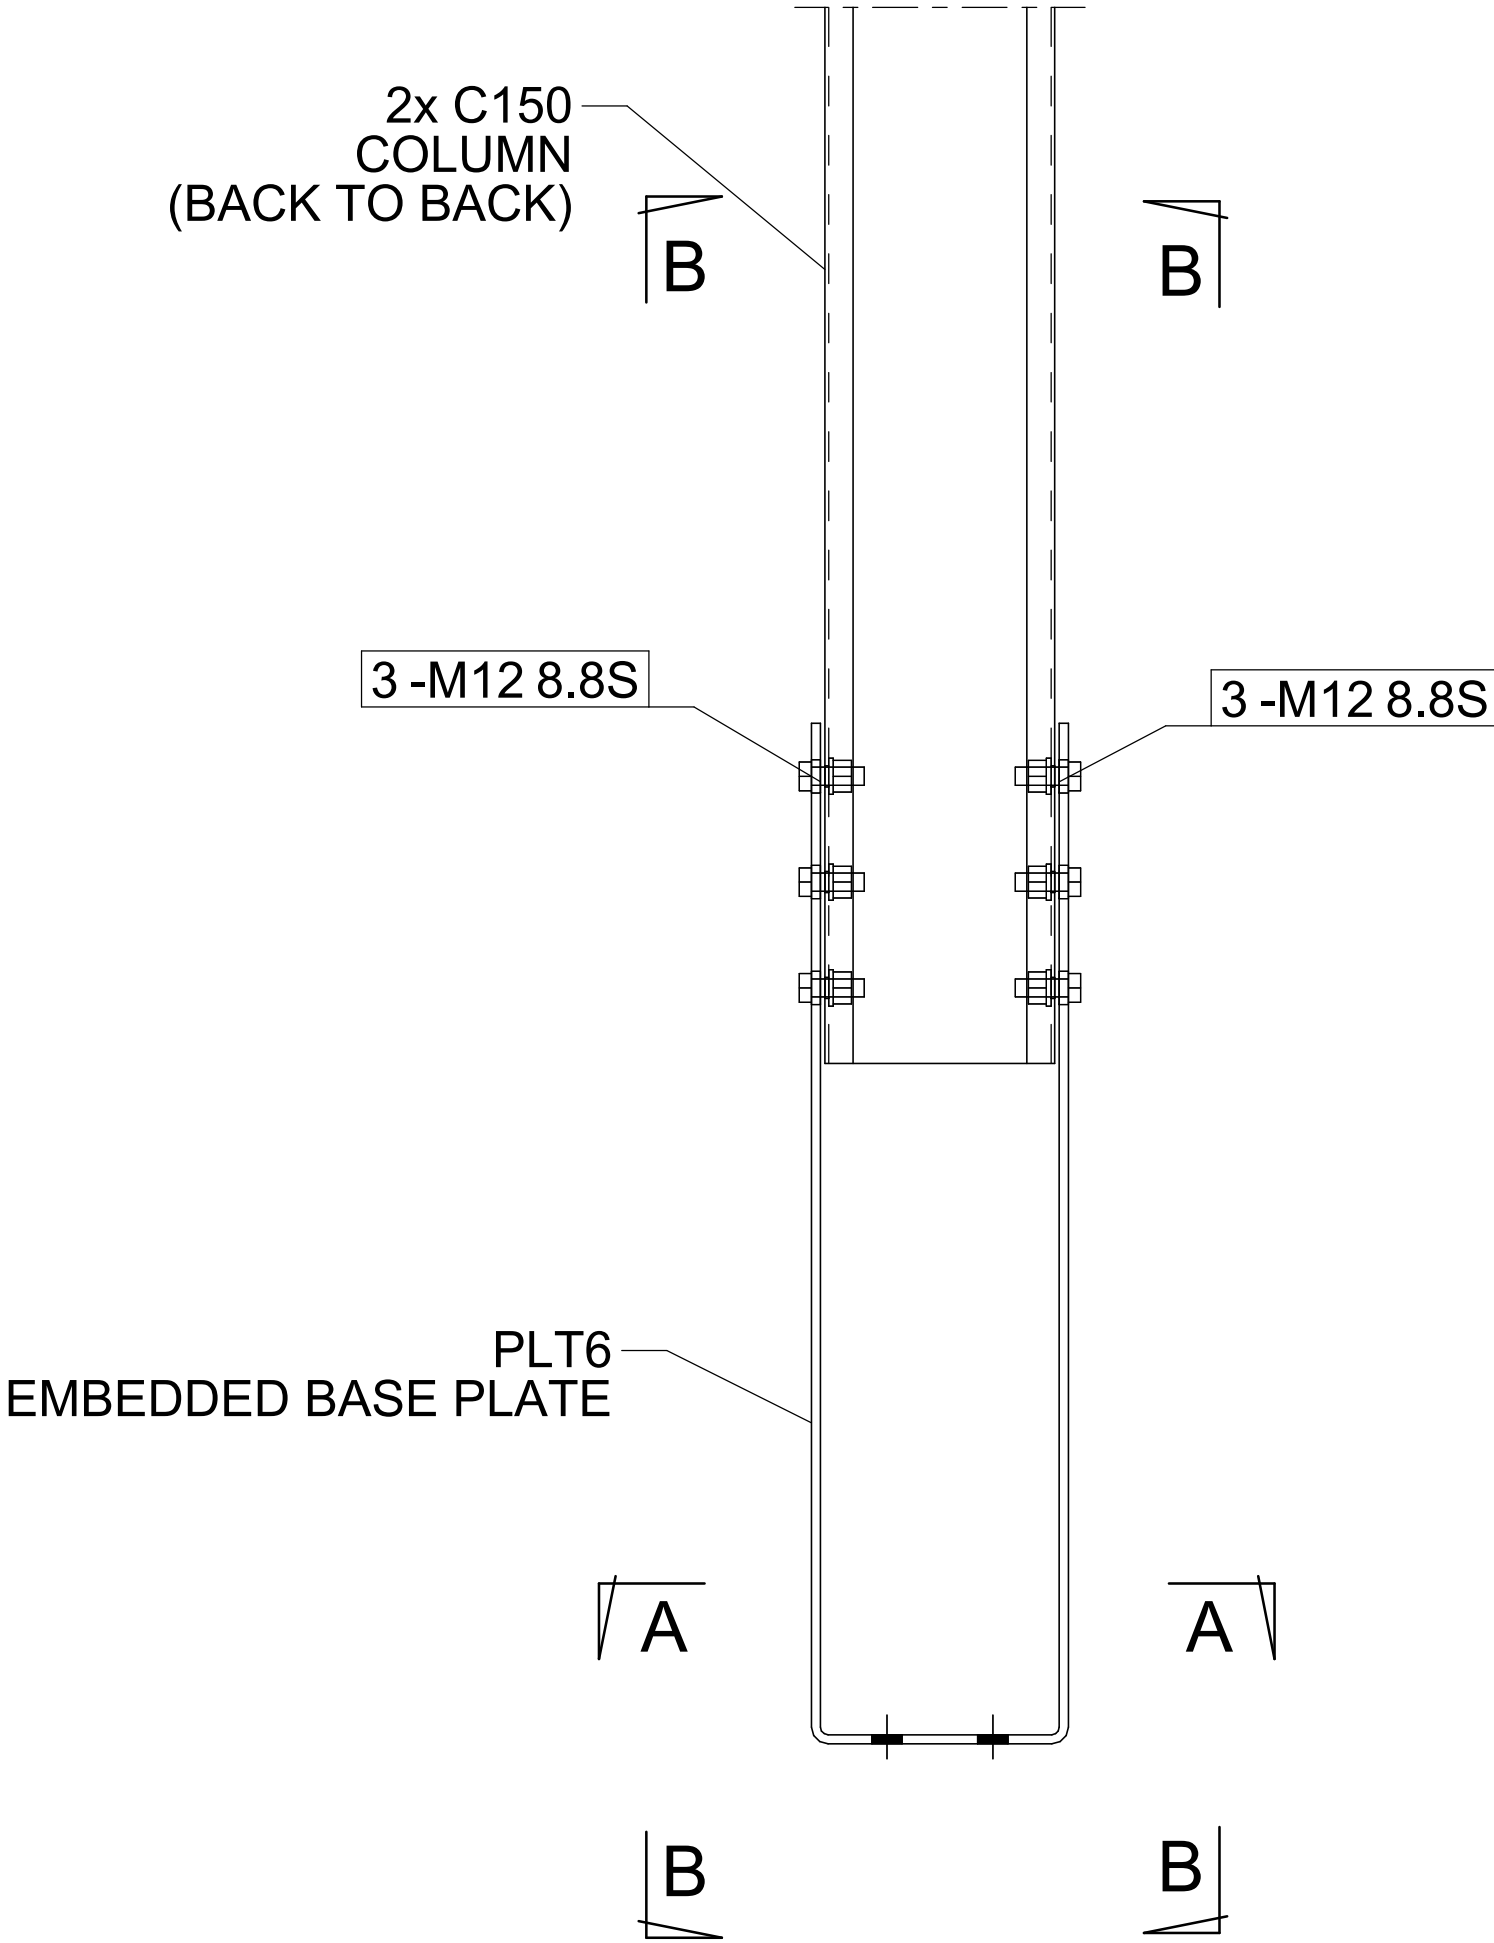

DOUBLE C-SECTION EMBEDDED BASE PLATE FRONT VIEW

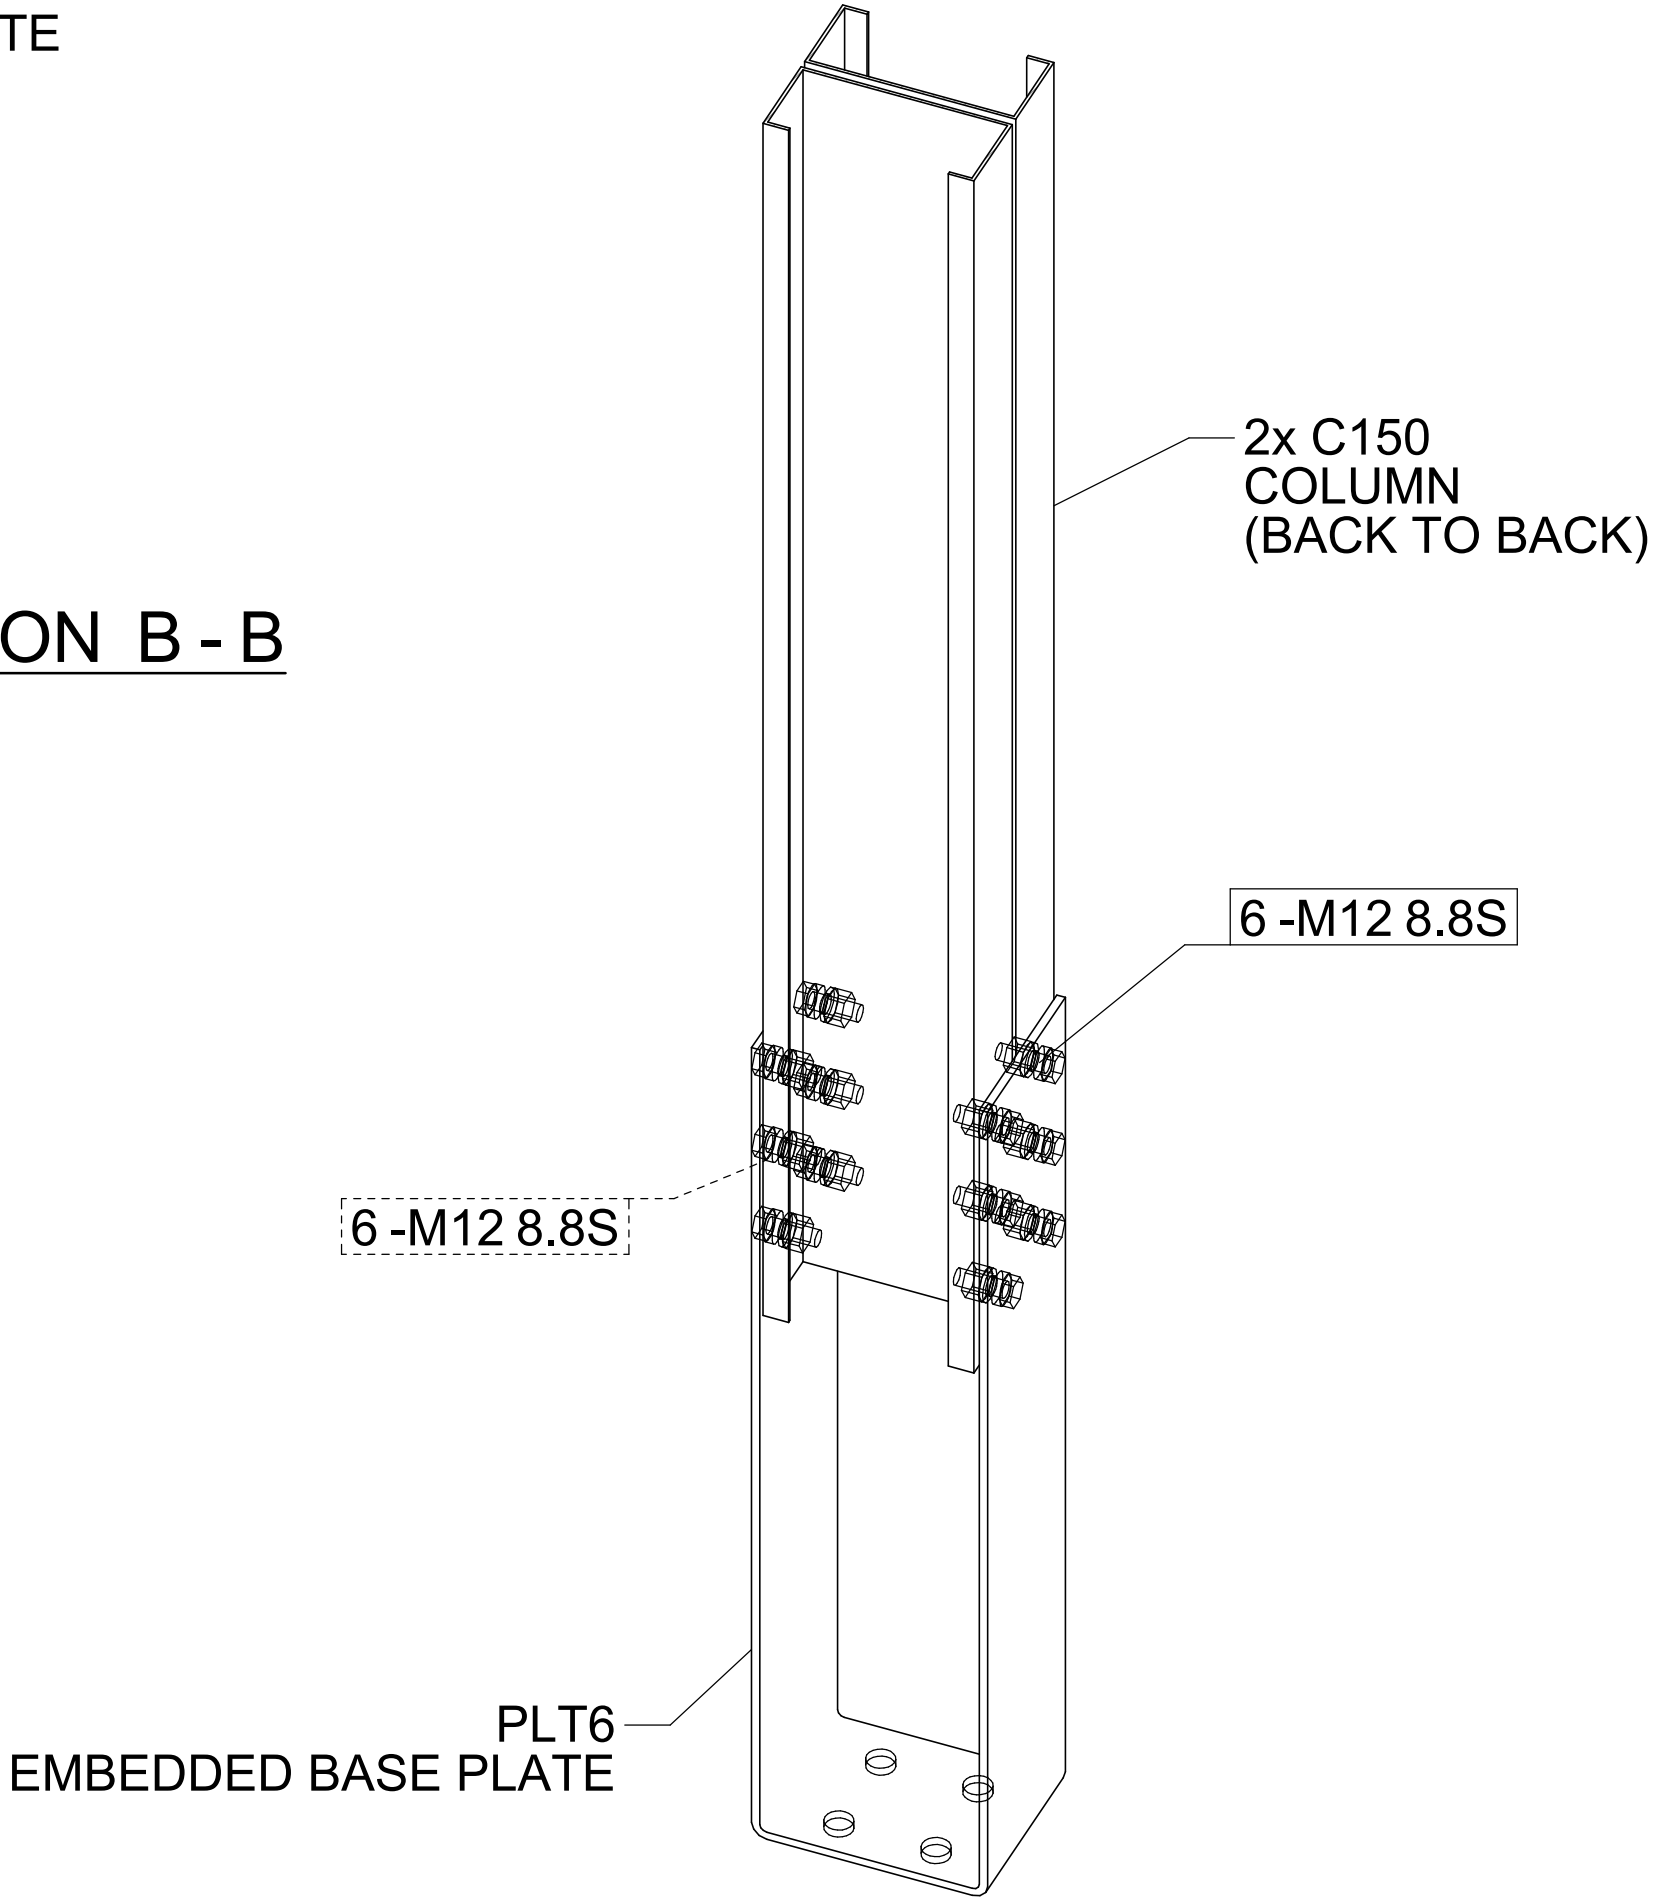

DOUBLE C-SECTION EMBEDDED BASE PLATE 3D

General Notes	REV	NAME	DATE	DESCRIPTION	BRACKET SHED STD.		
All plates to be G250 mild steel (AS/NZS 3678). Full assembly hot dip galvanised to AS/NZS 4680 - min. 500 g/m2.					DRAWING TITLE: EB-2C-C150		
					CONTRACT: BRACKET SHED STANDARD		ISSUE DATE:
					MODELLED BY: DAT		CHECKED DATE:
					SCALE: 1:10		CHECKED BY:
					PROJECT No.		APPROVED BY:
					ASSEMBLY No.		QUANTITY: SHEET No. REV.
					-		