


DOUBLE C-SECTION EMBEDDED BASE PLATE SECTION A - A




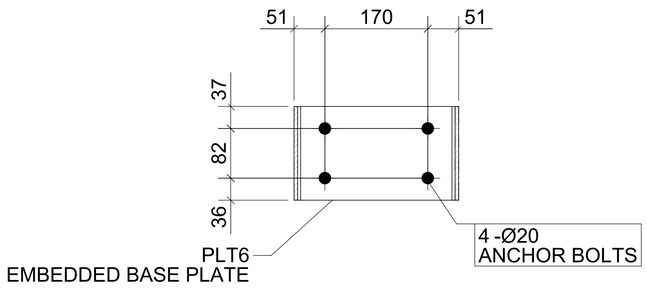


DOUBLE C-SECTION EMBEDDED BASE PLATE SECTION B - B

DOUBLE C-SECTION EMBEDDED BASE PLATE FRONT VIEW

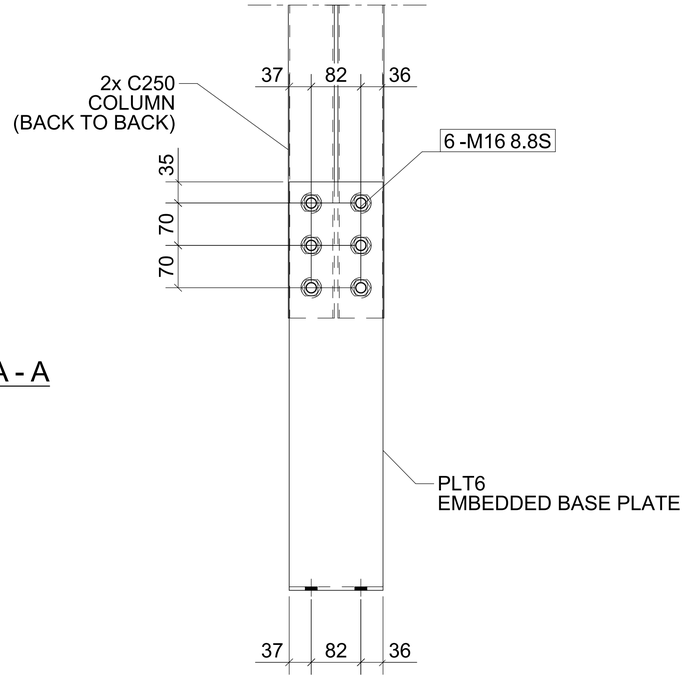


SINGLE C-SECTION EMBEDDED BASE PLATE 3D
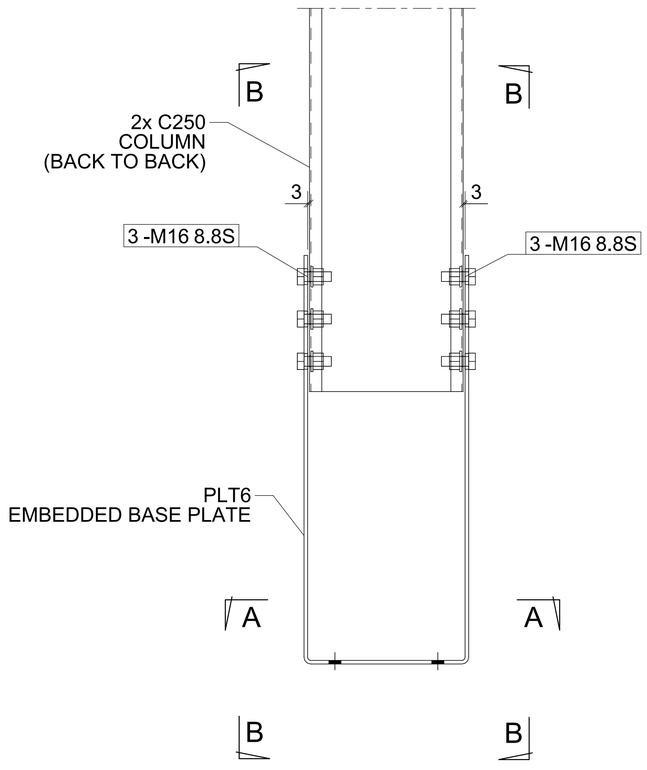
## General Notes

All plates to be G250 mild steel (AS/NZS 3678).
Full assembly hot dip galvanised to AS/NZS 4680 - min. 500 g/m2.

| REV | NAME | DATE | DESCRIPTION |
|---|---|---|---|
| | | | |
| | | | |
| | | | |
| | | | |
| | | | |
| | | | |
| | | | |

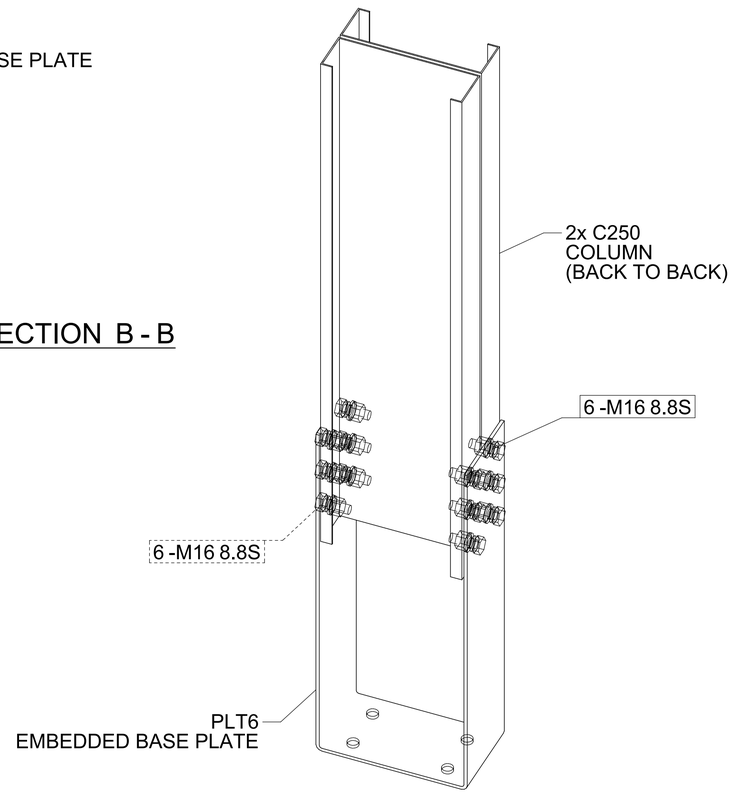BRACKET SHED STD.

SHED MATE

| | | | |
|---|---|---|---|
| DRAWING TITLE: EB-2C-C250 | | ISSUE DATE: | APPROVAL SENT: |
| CONTRACT: BRACKET SHED STANDARD | | CHECKED DATE: | APPROVAL DATE: |
| MODELLED BY: DAT CREATED: 18/03/2026 | | CHECKED BY: | APPROVED BY: |
| SCALE: 1:10 | PROJECT No. ASSEMBLY No. - | QUANTITY: | SHEET No. / REV. |