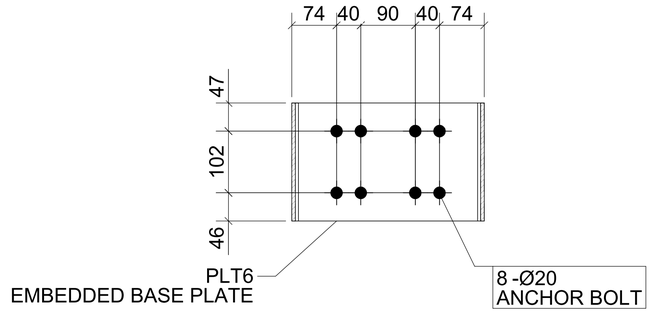

DOUBLE C-SECTION EMBEDDED BASE PLATE SECTION A - A

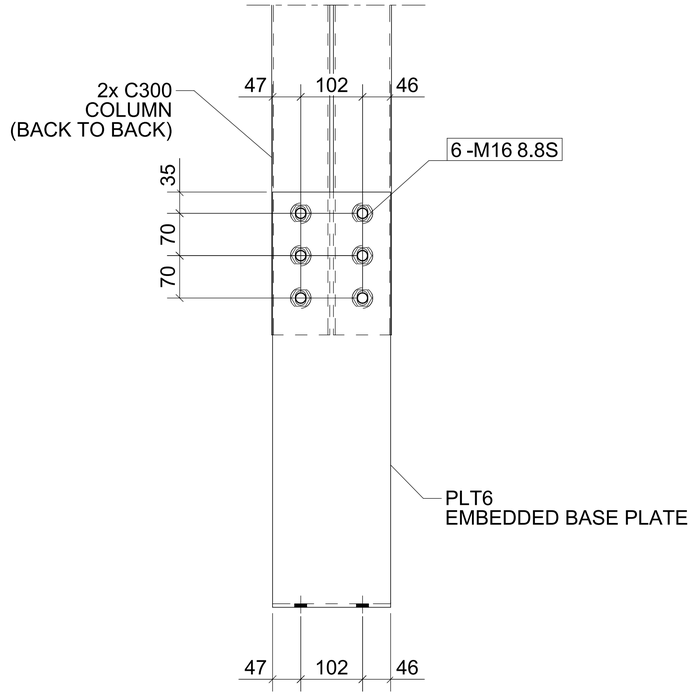

DOUBLE C-SECTION EMBEDDED BASE PLATE SECTION B - B

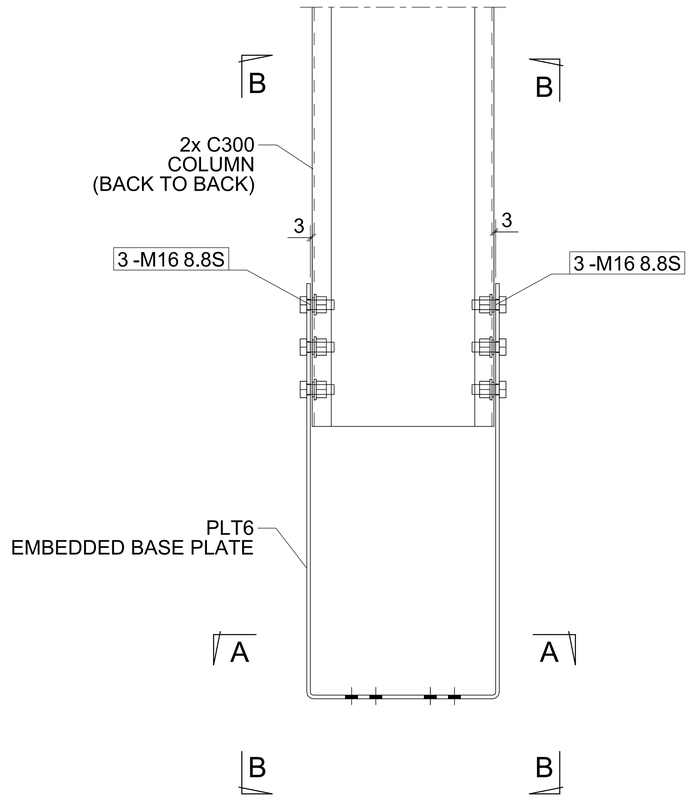

DOUBLE C-SECTION EMBEDDED BASE PLATE FRONT VIEW

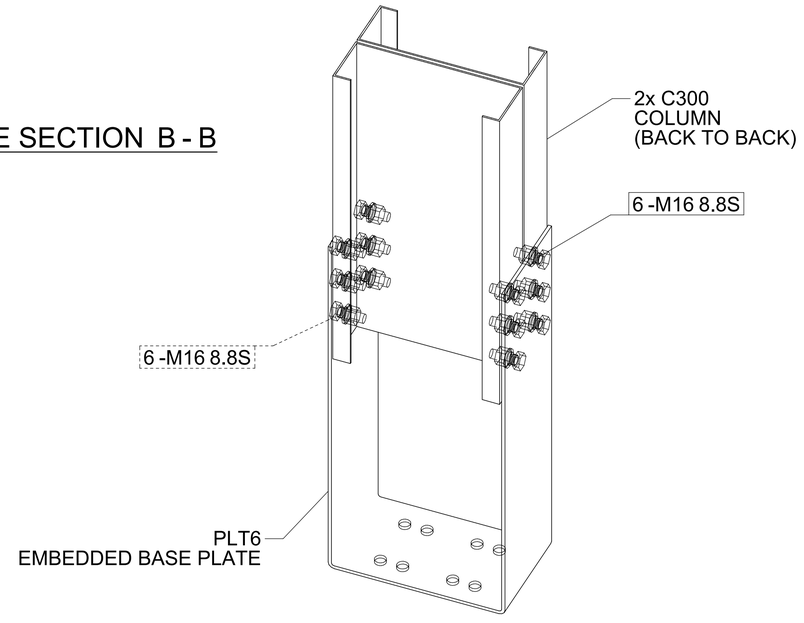

DOUBLE C-SECTION EMBEDDED BASE PLATE 3D

General Notes

All plates to be G250 mild steel (AS/NZS 3678). Full assembly hot dip galvanised to AS/NZS 4680 - min. 500 g/m2.

REV	NAME	DATE	DESCRIPTION

BRACKET SHED STD.

SHED MATE

DRAWING TITLE: EB-2C-C300		ISSUE DATE:	APPROVAL SENT:
CONTRACT: BRACKET SHED STANDARD		CHECKED DATE:	APPROVAL DATE:
MODELLED BY: DAT CREATED: 18/03/2026		CHECKED BY:	APPROVED BY:
SCALE: 1:10	PROJECT No. ASSEMBLY No. -	QUANTITY:	SHEET No. REV.