




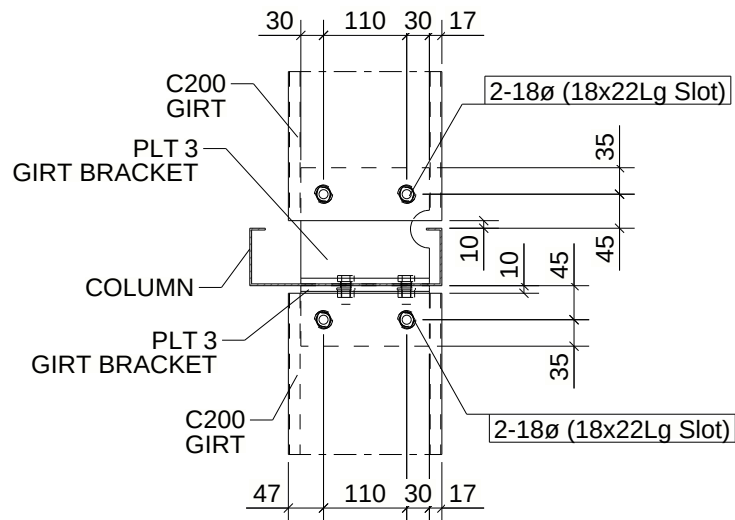

A - A

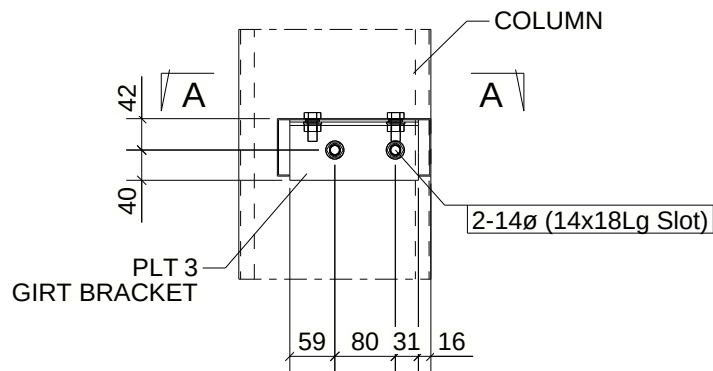

INLINE GIRT BRACKET WEB CONNECTION
(CAN USE TO MEZZANINE BRACKET)

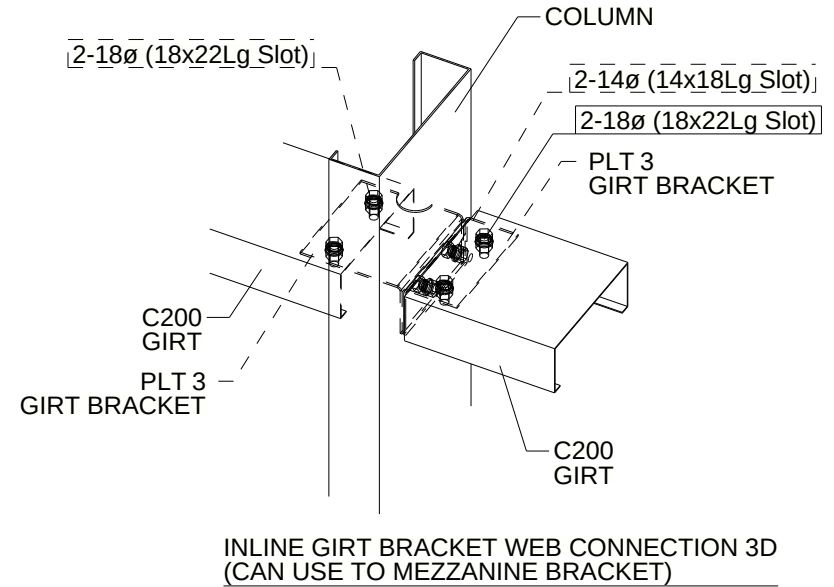

INLINE GIRT BRACKET WEB CONNECTION 3D
(CAN USE TO MEZZANINE BRACKET)

General Notes

All plates to be G250 galvanised steel.
Zinc coating Z275 minimum (AS/NZS 1397).

REV	NAME	DATE	DESCRIPTION

BRACKET SHED STD.



DRAWING TITLE: IGBW-02	ISSUE DATE: 16/04/2026	APPROVAL SENT:
CONTRACT: BRACKET SHED STANDARD	CHECKED DATE:	APPROVAL DATE:
MODELLED BY: DAT CREATED: 15/04/2026	CHECKED BY:	APPROVED BY:
SCALE: 1:10	PROJECT No. -	ASSEMBLY No.
		QUANTITY: SHEET No. REV.