



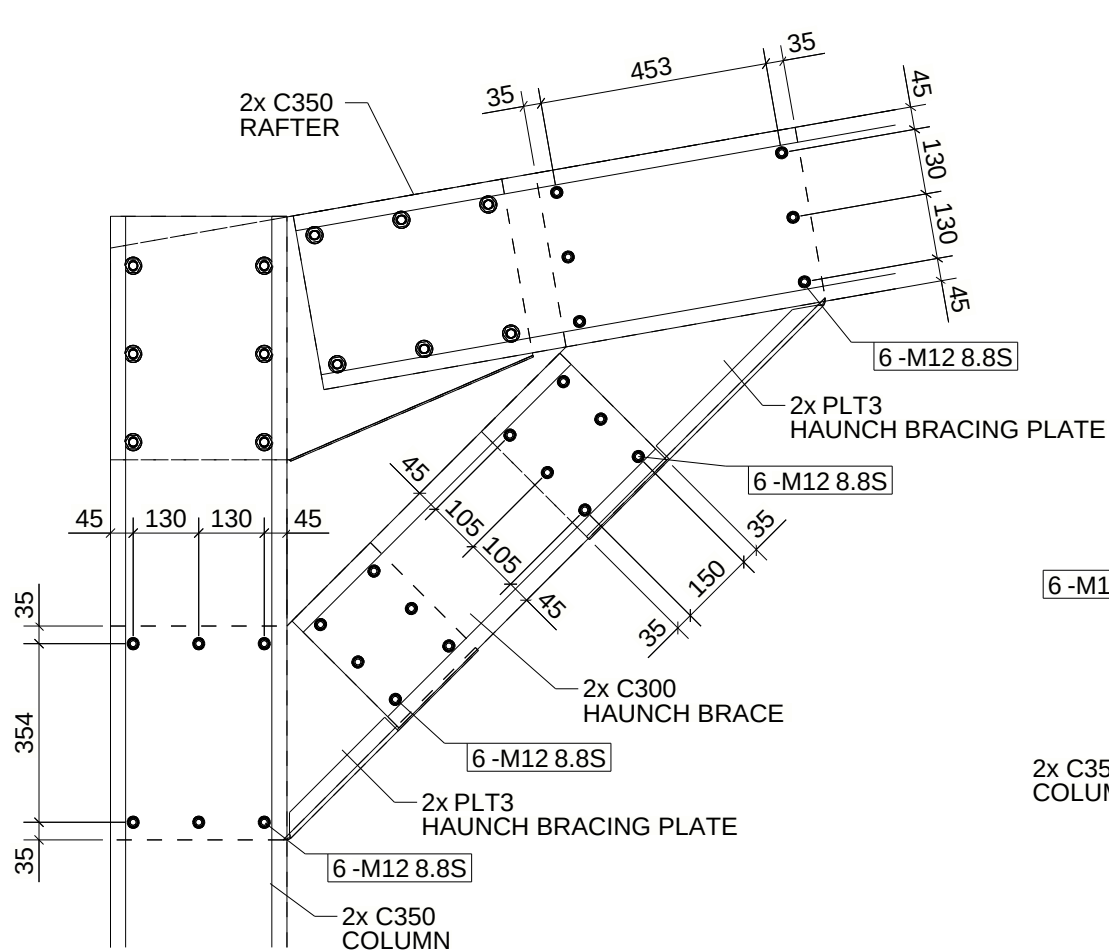

2C-SECTION KNEE BRACING BRACKET DETAIL

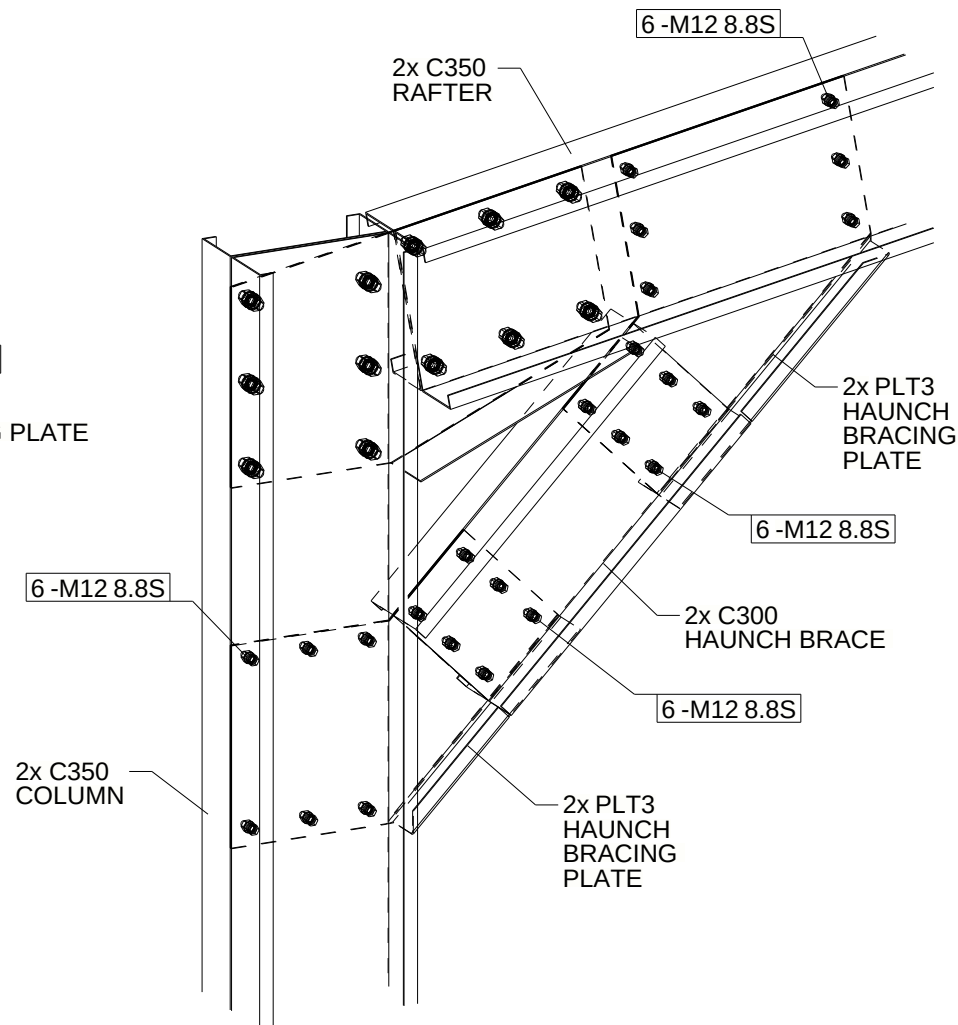

2C-SECTION KNEE BRACING BRACKET DETAIL 3D

General Notes		REV	NAME	DATE	DESCRIPTION	BRACKET SHED STD.			
All plates to be G450 galvanised steel. Zinc coating Z350 minimum (AS/NZS 1397).						<div>  </div> <div> DRAWING TITLE: 2CKBB02 CONTRACT: BRACKET SHED STANDARD MODELLED BY: DAT CREATED: 08/10/2026 SCALE: 1:15 </div> <div> ISSUE DATE: 08/10/2026 CHECKED DATE: CHECKED BY: ASSEMBLY No. - APPROVAL SENT: APPROVAL DATE: APPROVED BY: QUANTITY: SHEET No. REV. </div>			