



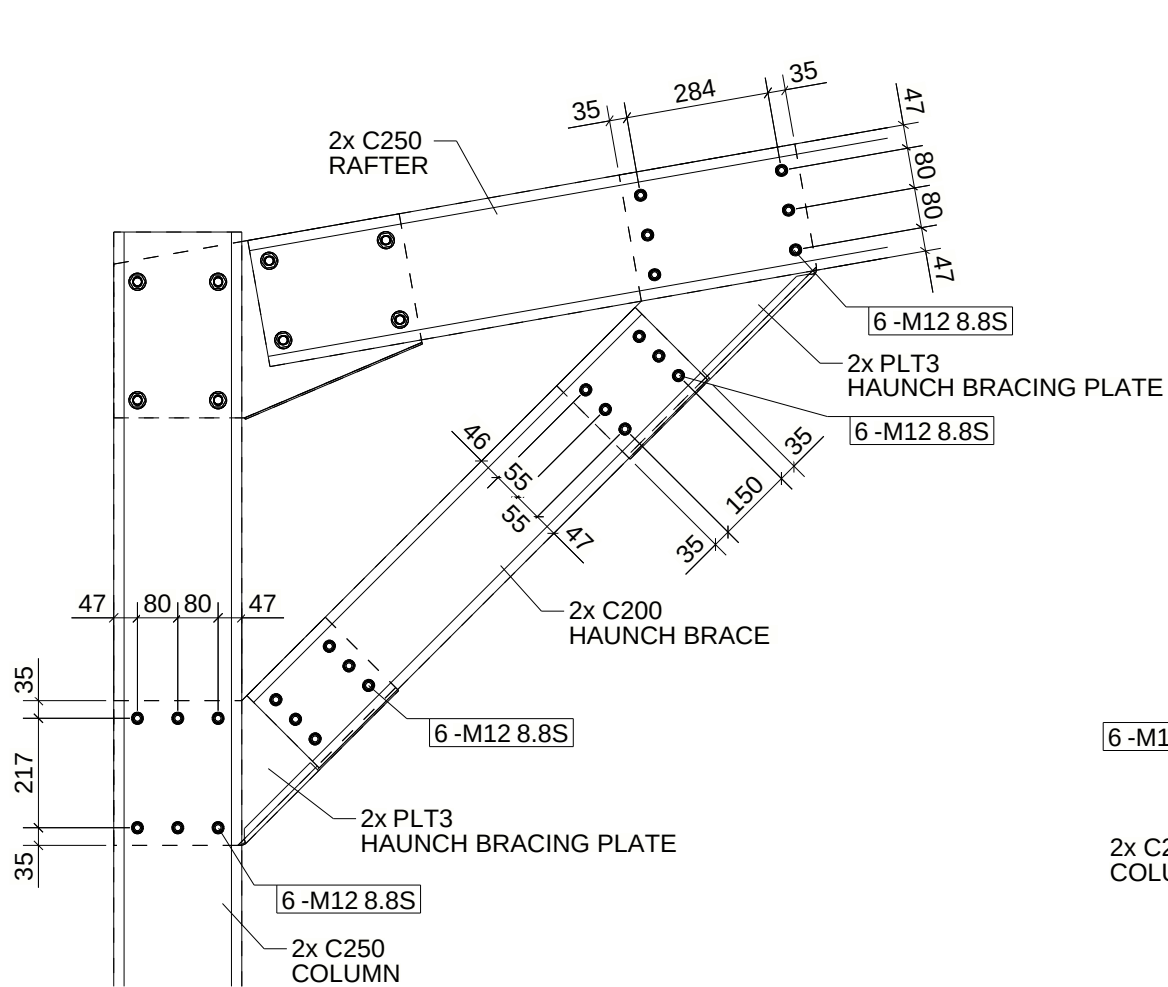

2C-SECTION KNEE BRACING BRACKET DETAIL

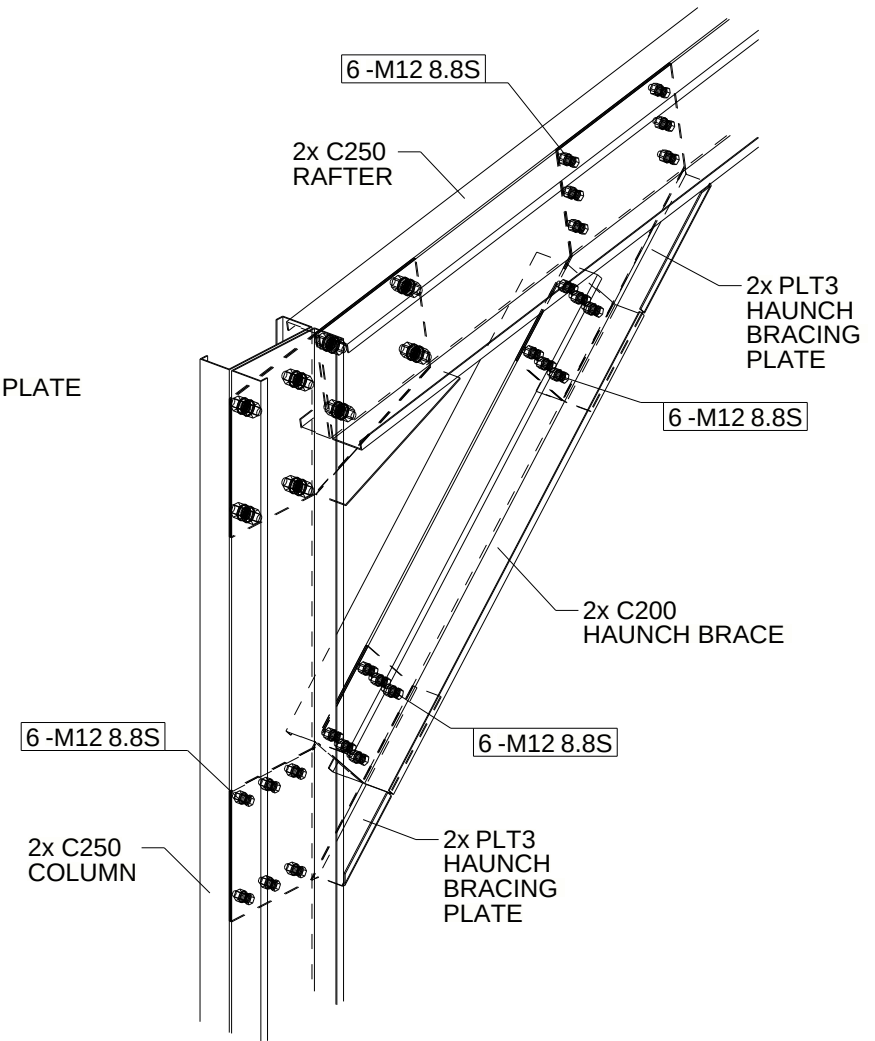

2C-SECTION KNEE BRACING BRACKET DETAIL 3D

General Notes		REV	NAME	DATE	DESCRIPTION	BRACKET SHED STD.			
All plates to be G450 galvanised steel. Zinc coating Z350 minimum (AS/NZS 1397).									
						DRAWING TITLE: 2CKBB06	ISSUE DATE: 08/10/2026	APPROVAL SENT:	
						CONTRACT: BRACKET SHED STANDARD	CHECKED DATE:	APPROVAL DATE:	
						MODELLED BY: DAT CREATED: 08/10/2026	CHECKED BY:	APPROVED BY:	
						SCALE: 1:15	PROJECT No.	ASSEMBLY No.	QUANTITY: SHEET No. REV.