



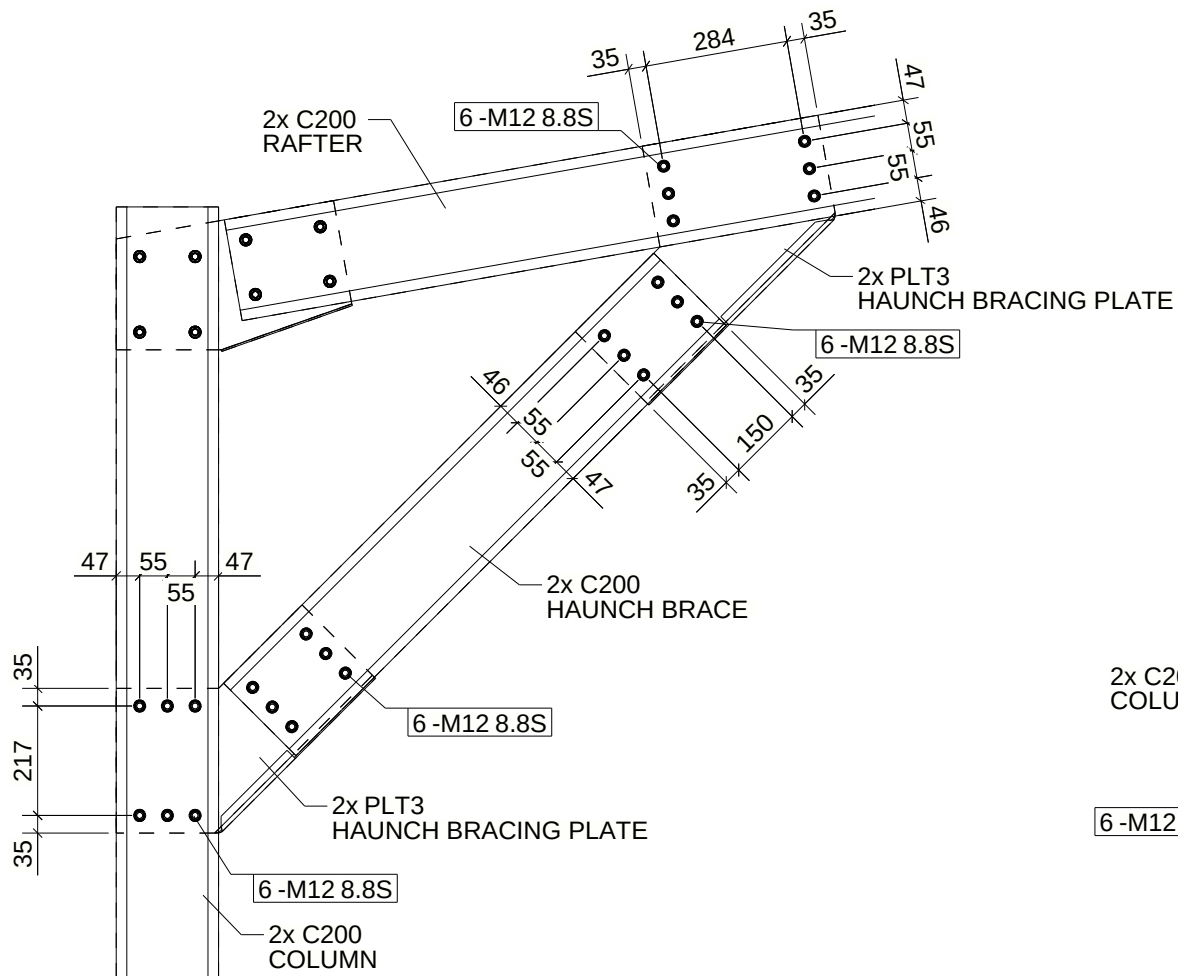

2C-SECTION KNEE BRACING BRACKET DETAIL

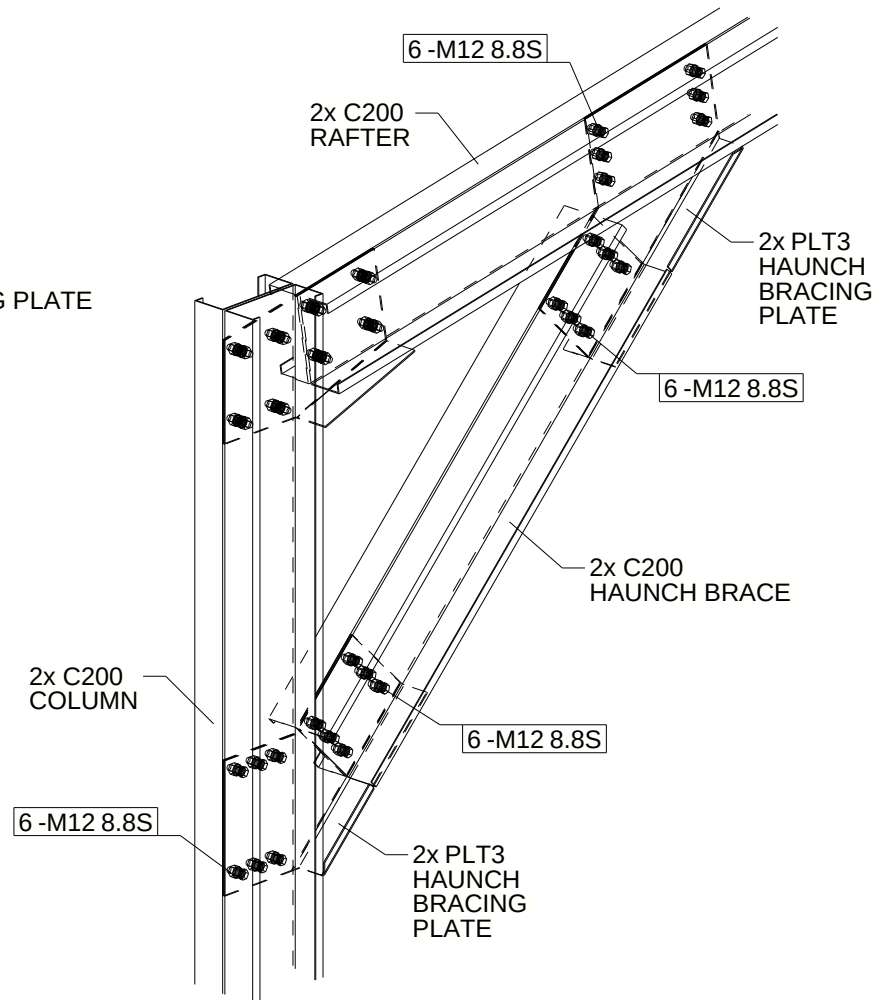

2C-SECTION KNEE BRACING BRACKET DETAIL 3D

General Notes

All plates to be G450 galvanised steel.
Zinc coating Z350 minimum (AS/NZS 1397).

REV	NAME	DATE	DESCRIPTION

BRACKET SHED STD.



DRAWING TITLE: 2CKBB07	ISSUE DATE: 08/10/2026	APPROVAL SENT:
CONTRACT: BRACKET SHED STANDARD	CHECKED DATE:	APPROVAL DATE:
MODELLED BY: DAT	CREATED: 08/10/2026	APPROVED BY:
SCALE: 1:15	PROJECT No. -	ASSEMBLY No. -
QUANTITY: SHEET No.	REV.	