



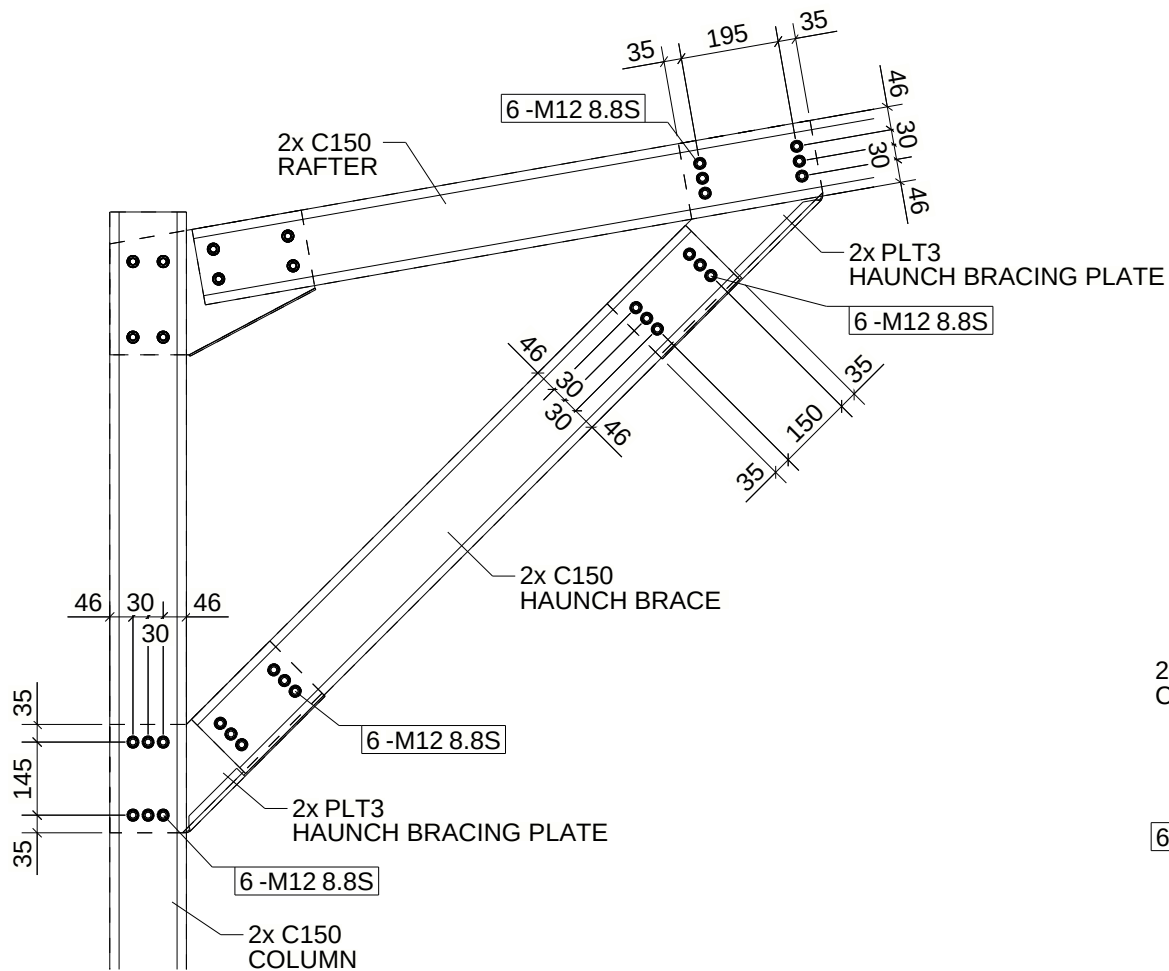

2C-SECTION KNEE BRACING BRACKET DETAIL

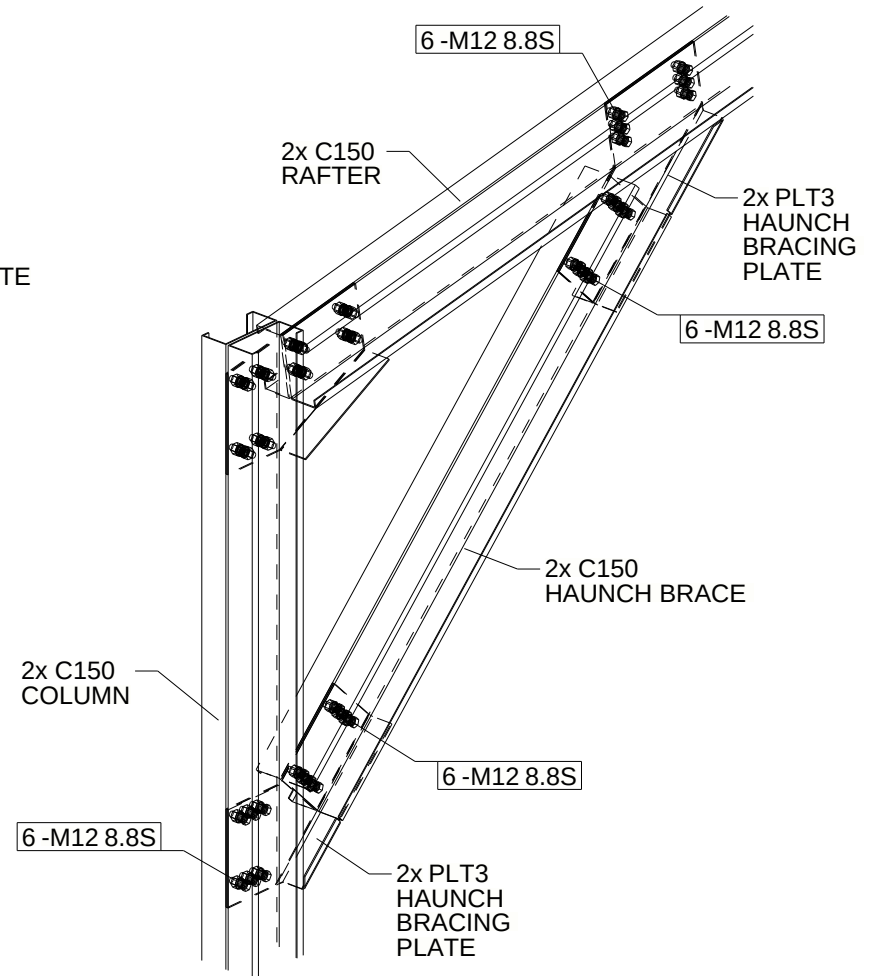

2C-SECTION KNEE BRACING BRACKET DETAIL 3D

General Notes				REV	NAME	DATE	DESCRIPTION	BRACKET SHED STD.			
All plates to be G450 galvanised steel. Zinc coating Z350 minimum (AS/NZS 1397).								<div style="text-align: right;">  </div> <div> <div>DRAWING TITLE: 2CKBB08</div> <div>ISSUE DATE: 08/10/2026</div> <div>APPROVAL SENT:</div> </div> <div> <div>CONTRACT: BRACKET SHED STANDARD</div> <div>CHECKED DATE:</div> <div>APPROVAL DATE:</div> </div> <div> <div>MODELLED BY: DAT</div> <div>CREATED: 08/10/2026</div> <div>CHECKED BY:</div> </div> <div> <div>SCALE: 1:15</div> <div>PROJECT No.</div> <div>ASSEMBLY No.</div> </div> <div> <div>QUANTITY: SHEET No.</div> <div>REV.</div> </div>			