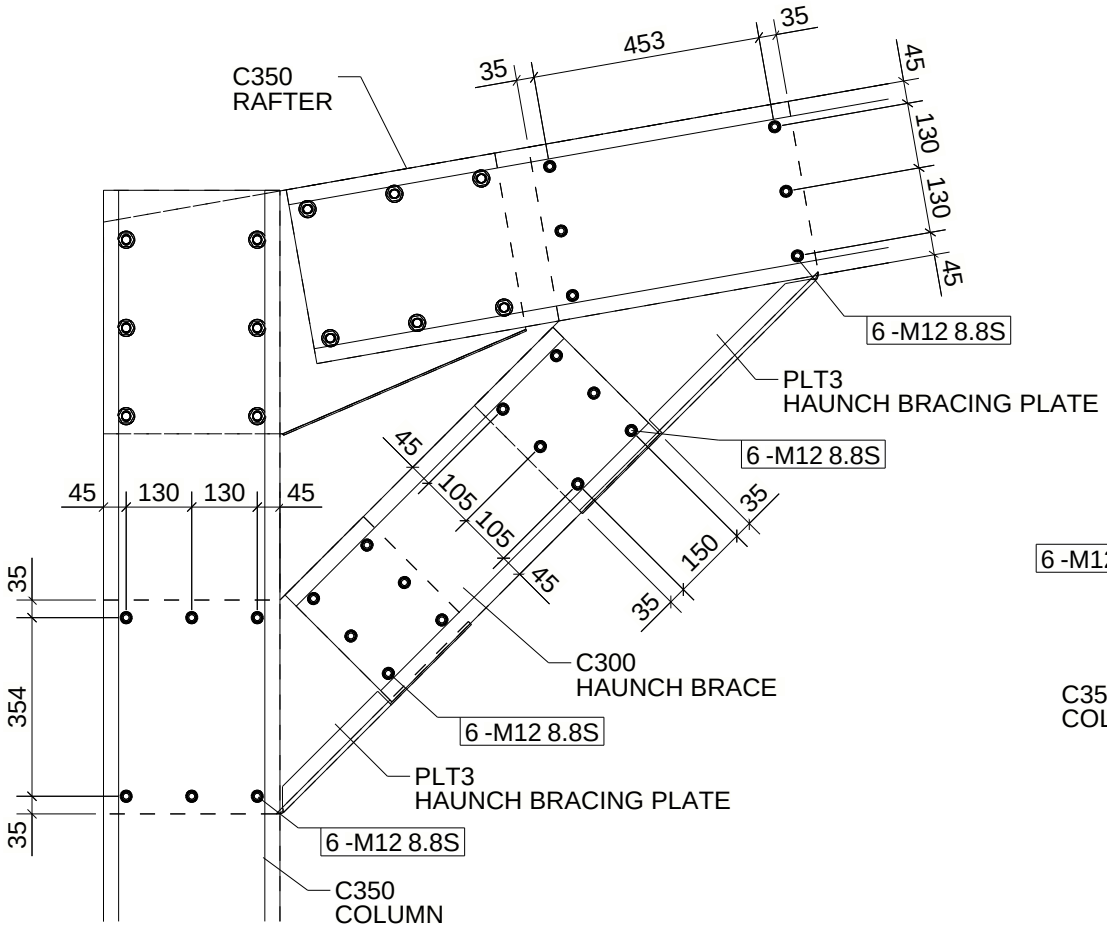

C-SECTION KNEE BRACING BRACKET DETAIL

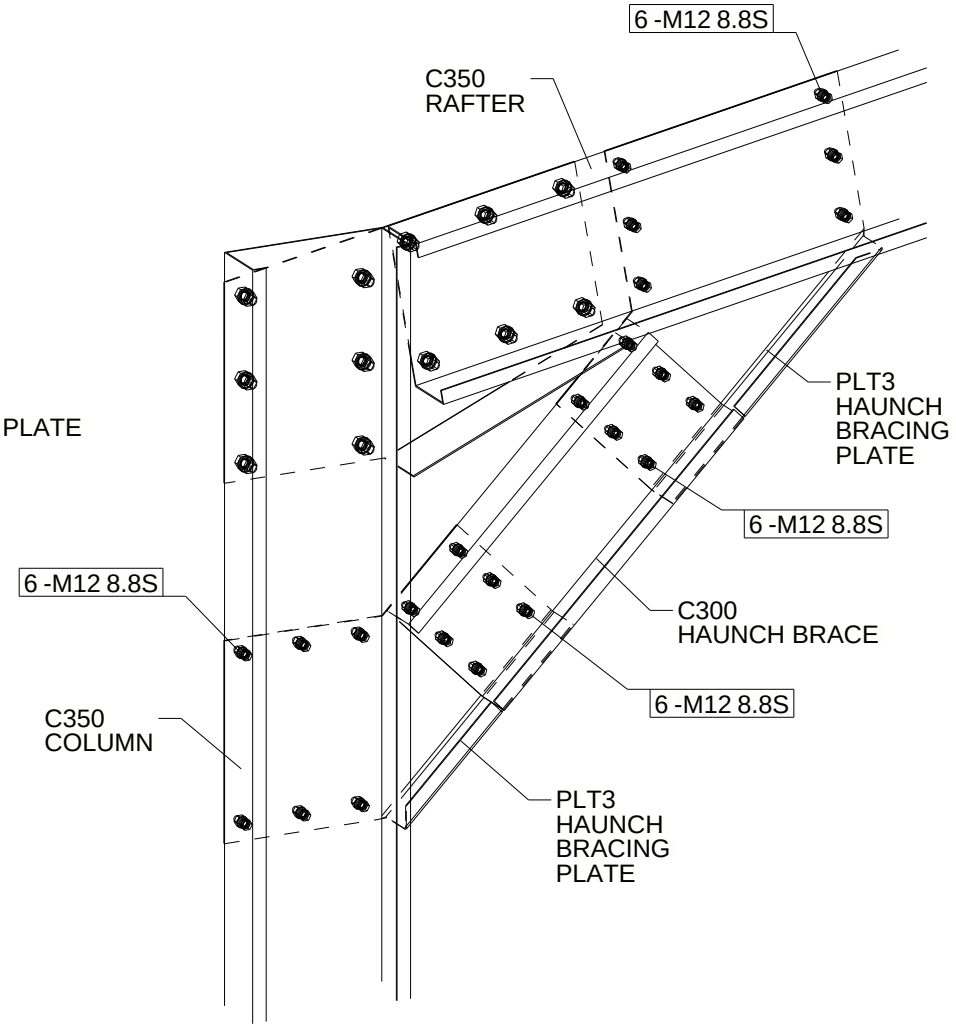

C-SECTION KNEE BRACING BRACKET DETAIL 3D

General Notes

All plates to be G450 galvanised steel.
Zinc coating Z350 minimum (AS/NZS 1397).

REV	NAME	DATE	DESCRIPTION

BRACKET SHED STD.

SHED MATE

DRAWING TITLE: 1CKBB02		ISSUE DATE: 09/10/2026	APPROVAL SENT:
CONTRACT: BRACKET SHED STANDARD		CHECKED DATE:	APPROVAL DATE:
MODELLED BY: DAT	CREATED: 09/10/2026	CHECKED BY:	APPROVED BY:
SCALE: 1:15	PROJECT No. ASSEMBLY No. -	QUANTITY:	SHEET No. REV.