



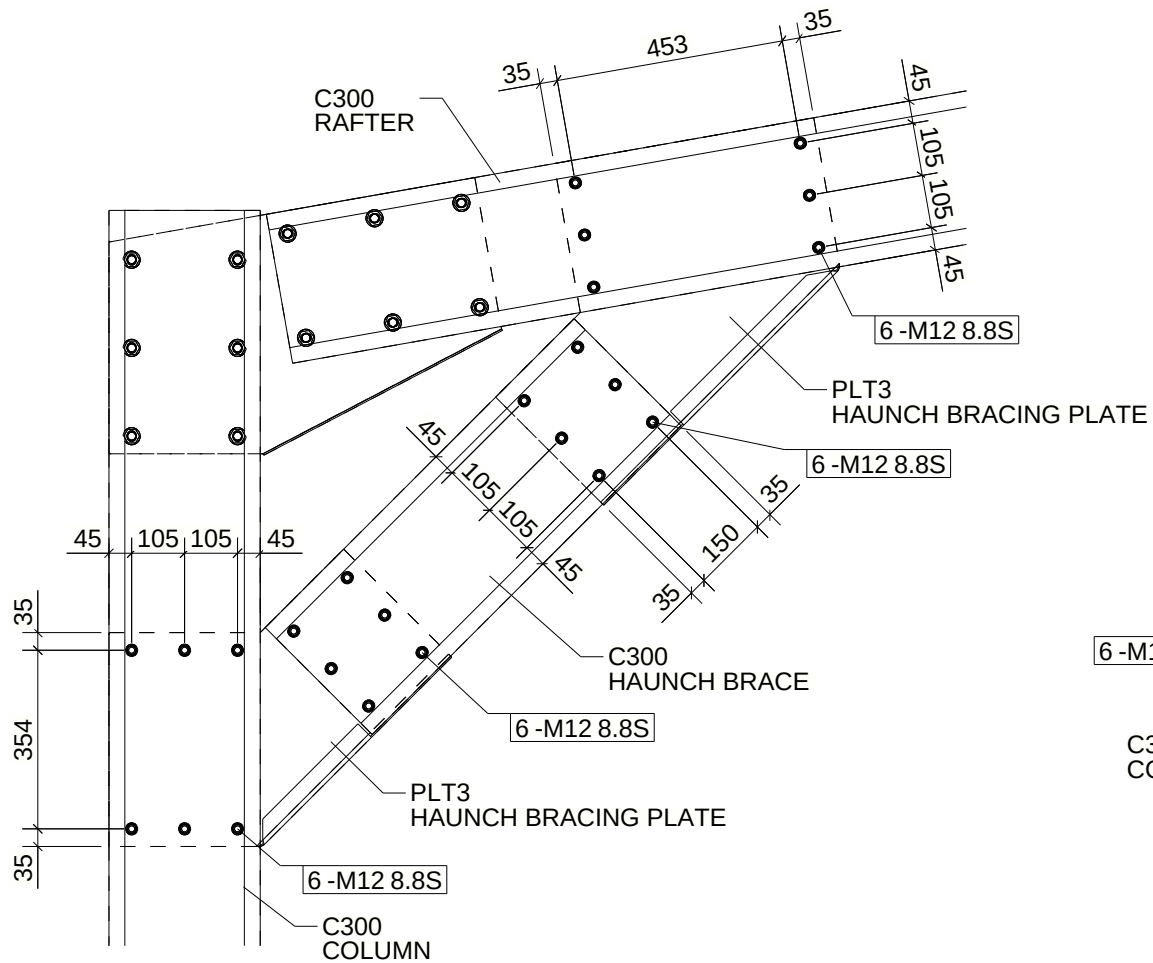

C-SECTION KNEE BRACING BRACKET DETAIL

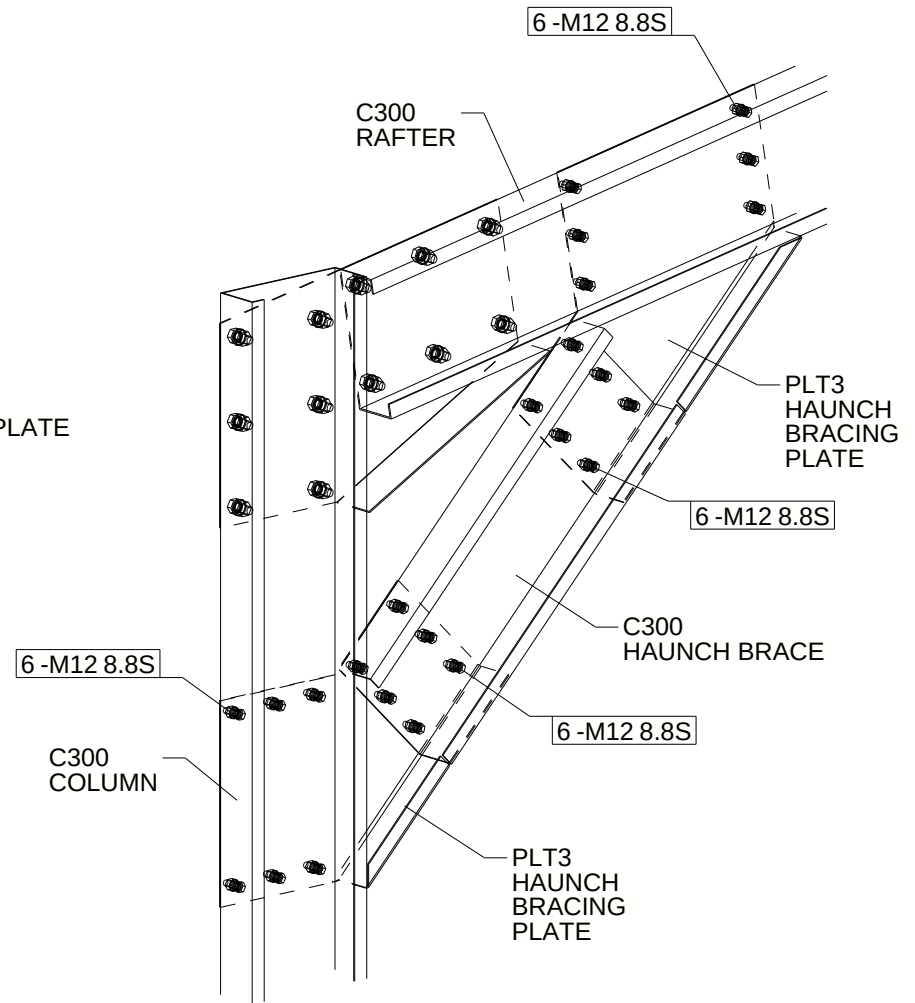

C-SECTION KNEE BRACING BRACKET DETAIL 3D

General Notes

All plates to be G450 galvanised steel.
Zinc coating Z350 minimum (AS/NZS 1397).

REV	NAME	DATE	DESCRIPTION

BRACKET SHED STD.



DRAWING TITLE: 1CKBB03	ISSUE DATE: 09/10/2026	APPROVAL SENT:
CONTRACT: BRACKET SHED STANDARD	CHECKED DATE:	APPROVAL DATE:
MODELLED BY: DAT CREATED: 09/10/2026	CHECKED BY:	APPROVED BY:
SCALE: 1:15	PROJECT No. -	ASSEMBLY No.
	QUANTITY: SHEET No.	REV.