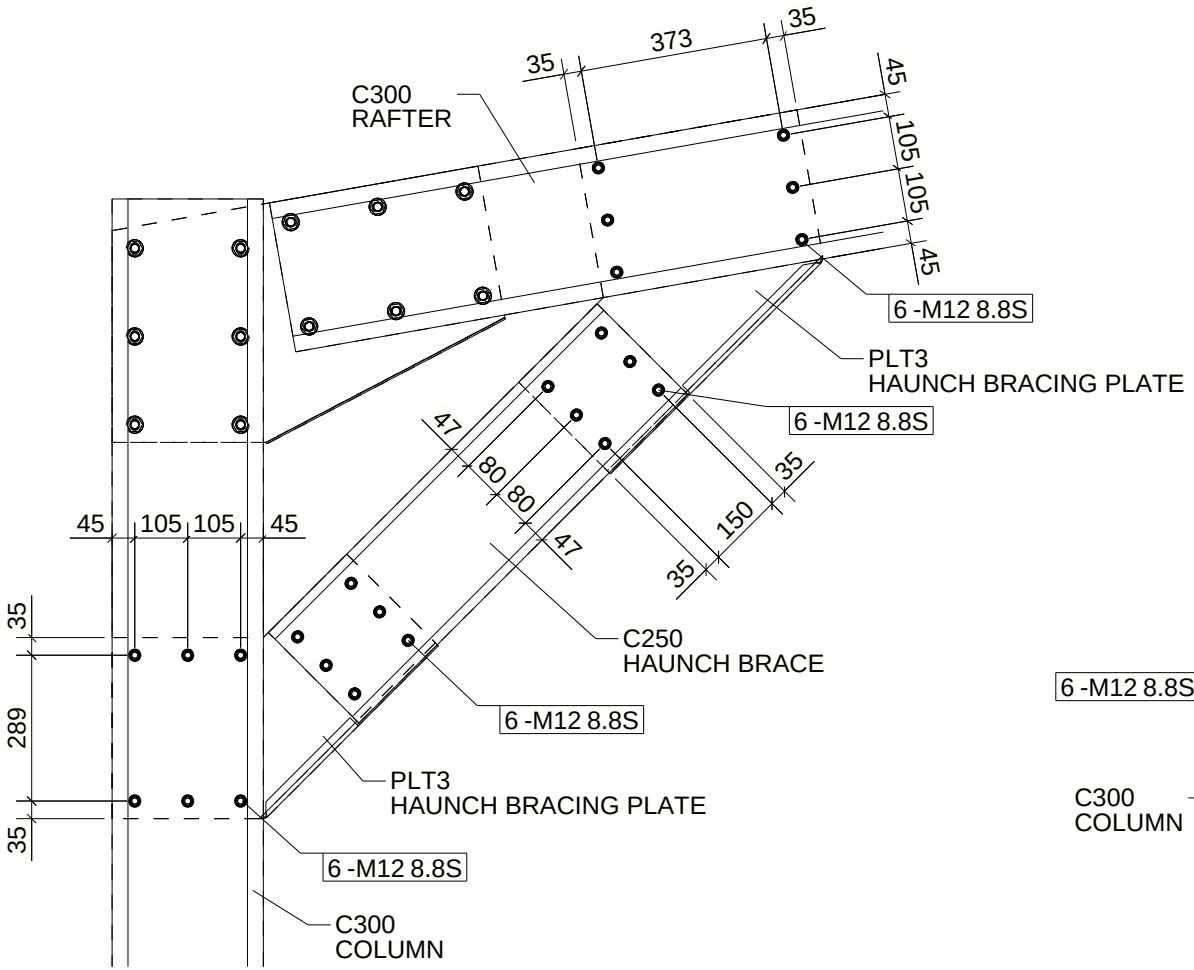

C-SECTION KNEE BRACING BRACKET DETAIL

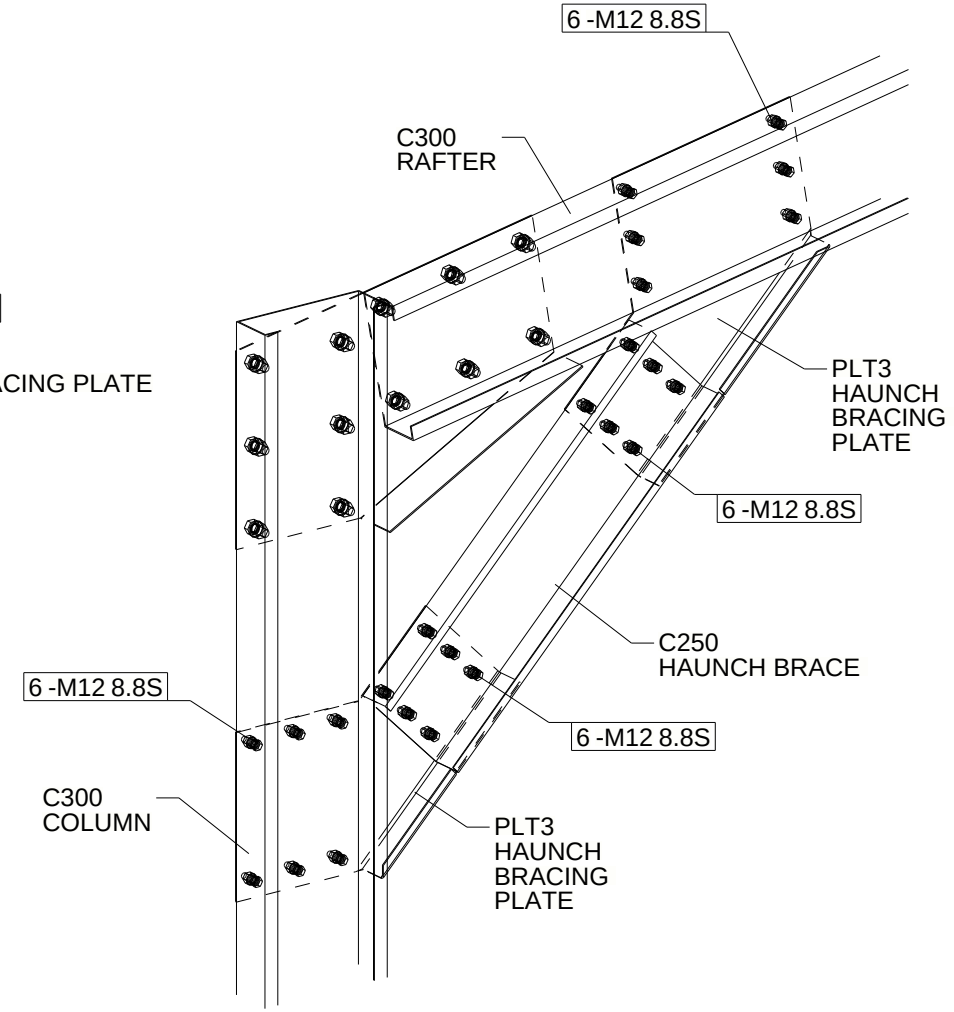

C-SECTION KNEE BRACING BRACKET DETAIL 3D

General Notes

All plates to be G450 galvanised steel.
Zinc coating Z350 minimum (AS/NZS 1397).

REV	NAME	DATE	DESCRIPTION

BRACKET SHED STD.

SHED MATE

DRAWING TITLE: 1CKBB04		ISSUE DATE: 09/10/2026		APPROVAL SENT:	
CONTRACT: BRACKET SHED STANDARD		CHECKED DATE:		APPROVAL DATE:	
MODELLED BY: DAT CREATED: 09/10/2026		CHECKED BY:		APPROVED BY:	
SCALE: 1:15	PROJECT No.	ASSEMBLY No. -		QUANTITY:	SHEET No. / REV.