



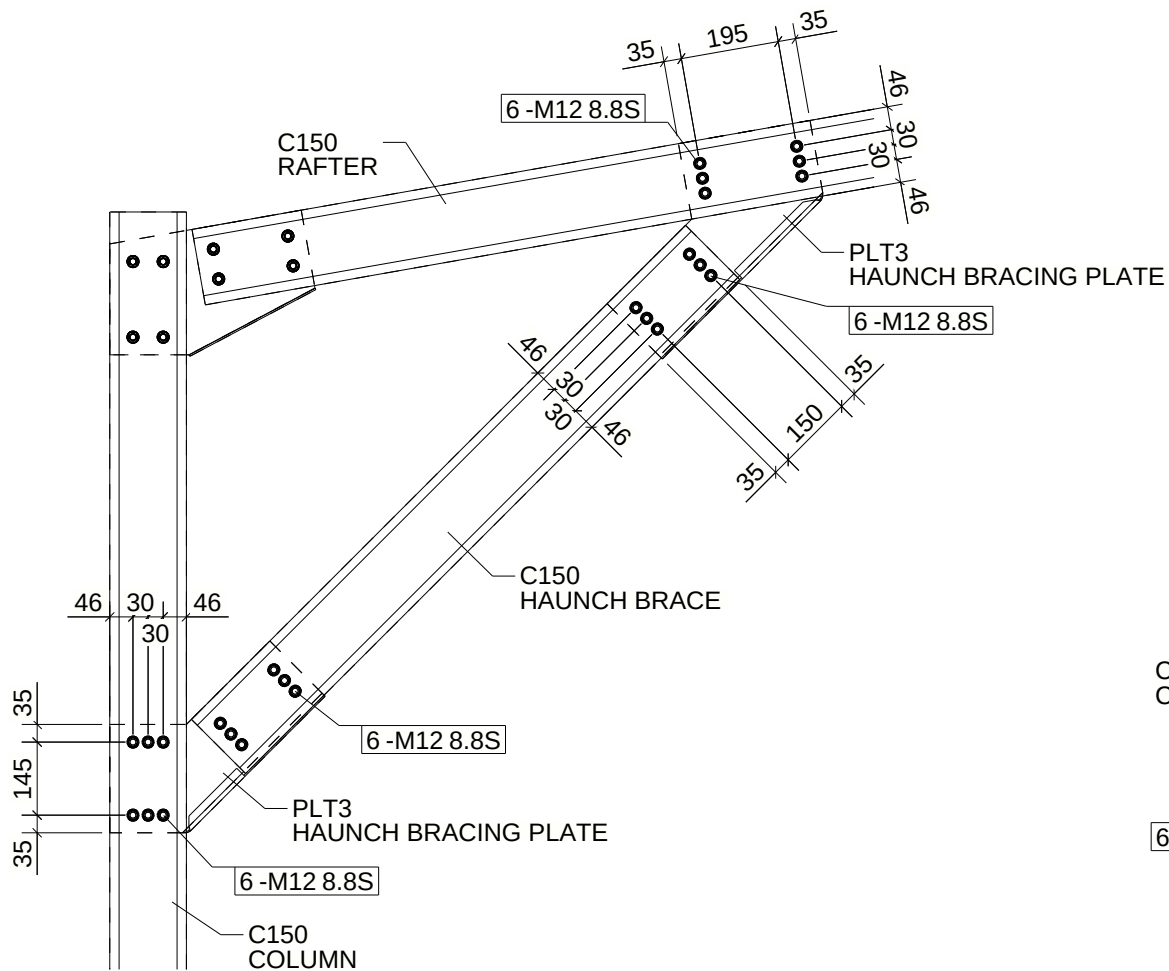

C-SECTION KNEE BRACING BRACKET DETAIL

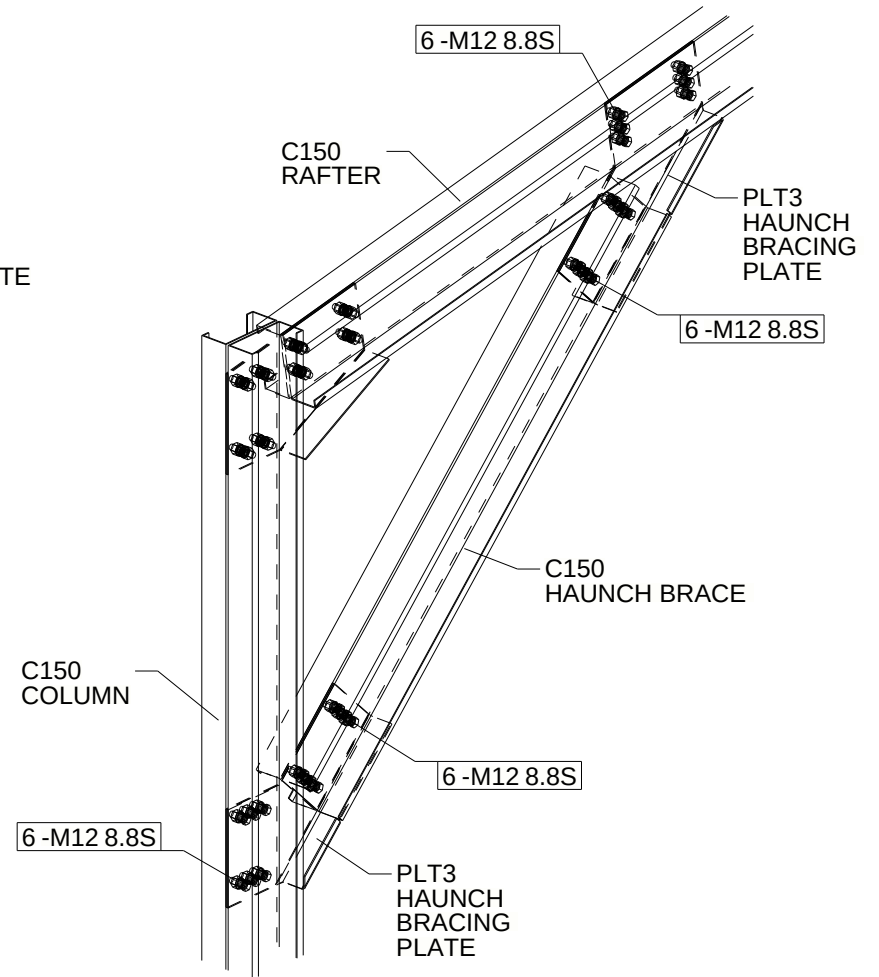

C-SECTION KNEE BRACING BRACKET DETAIL 3D

General Notes		REV	NAME	DATE	DESCRIPTION	BRACKET SHED STD.									
All plates to be G450 galvanised steel. Zinc coating Z350 minimum (AS/NZS 1397).						<div></div> <div><div>DRAWING TITLE: 1CKBB08</div><div>ISSUE DATE: 09/10/2026</div><div>APPROVAL SENT:</div></div> <div><div>CONTRACT: BRACKET SHED STANDARD</div><div>CHECKED DATE:</div><div>APPROVAL DATE:</div></div> <div><div>MODELLED BY: DAT</div><div>CREATED: 09/10/2026</div><div>CHECKED BY:</div></div> <div><div>SCALE: 1:15</div><div>PROJECT No.</div><div>ASSEMBLY No.</div></div> <div><div>QUANTITY:</div><div>SHEET No.</div><div>REV.</div></div>									