
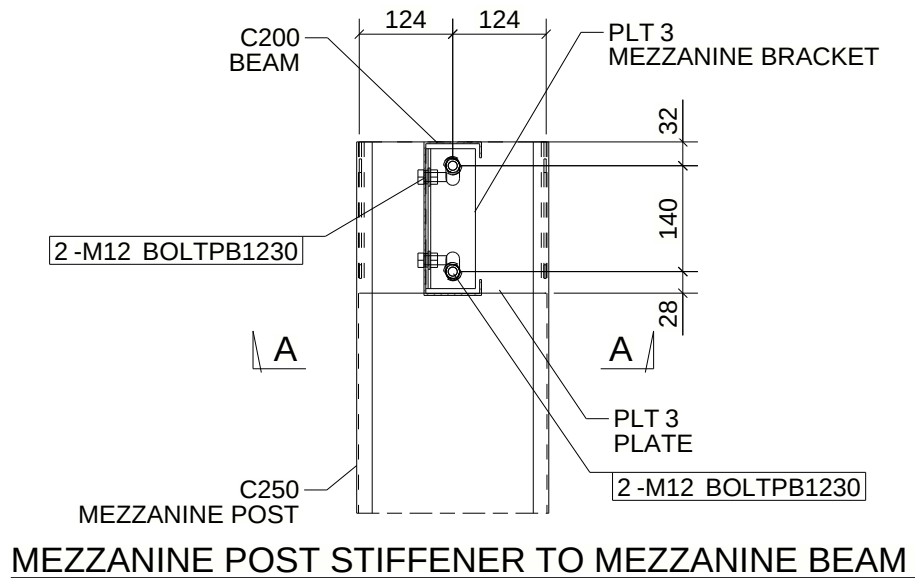
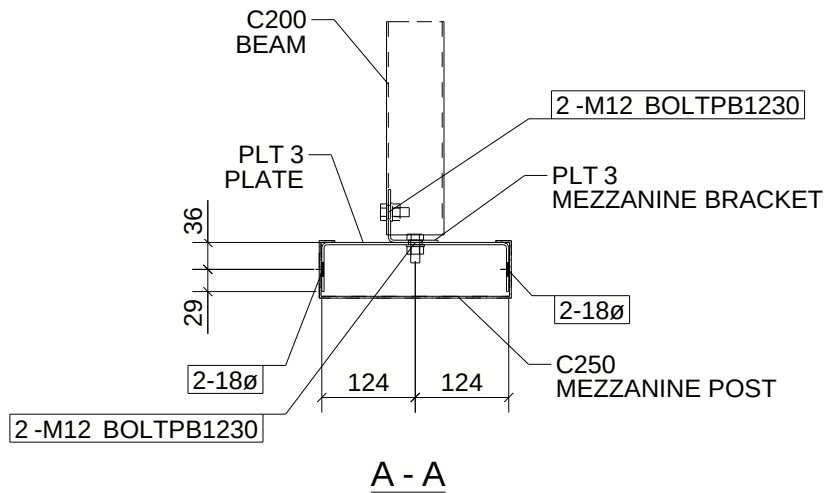


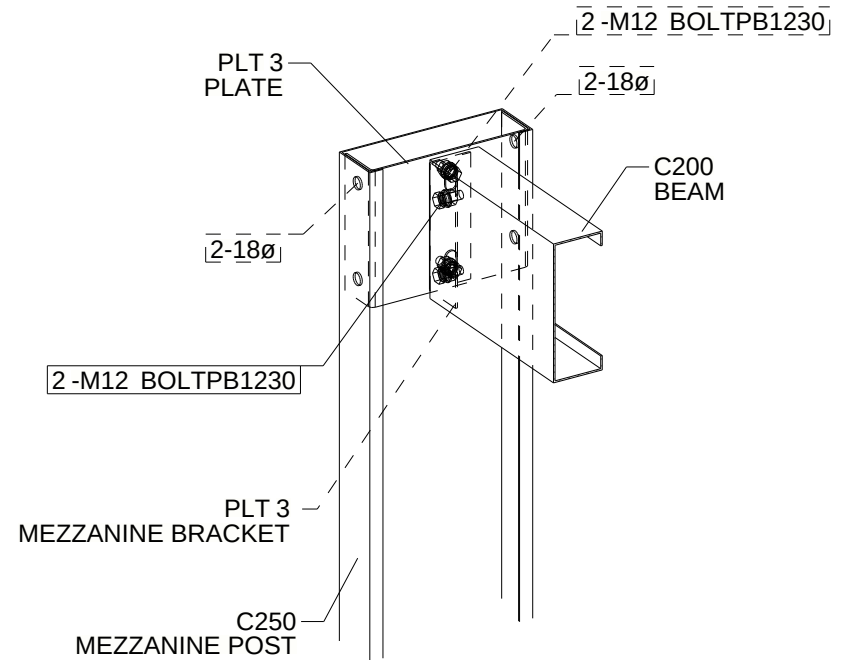

General Notes

All plates to be G450 galvanised steel.
Zinc coating Z350 minimum (AS/NZS 1397).

REV	NAME	DATE	DESCRIPTION

BRACKET SHED STD.



DRAWING TITLE: MZPS06	ISSUE DATE:	APPROVAL SENT:
CONTRACT: BRACKET SHED STANDARD	CHECKED DATE:	APPROVAL DATE:
MODELLED BY: DAT CREATED: 01/07/2026	CHECKED BY:	APPROVED BY:
SCALE: 1:10	PROJECT No. -	ASSEMBLY No. -
QUANTITY: SHEET No. REV.		