




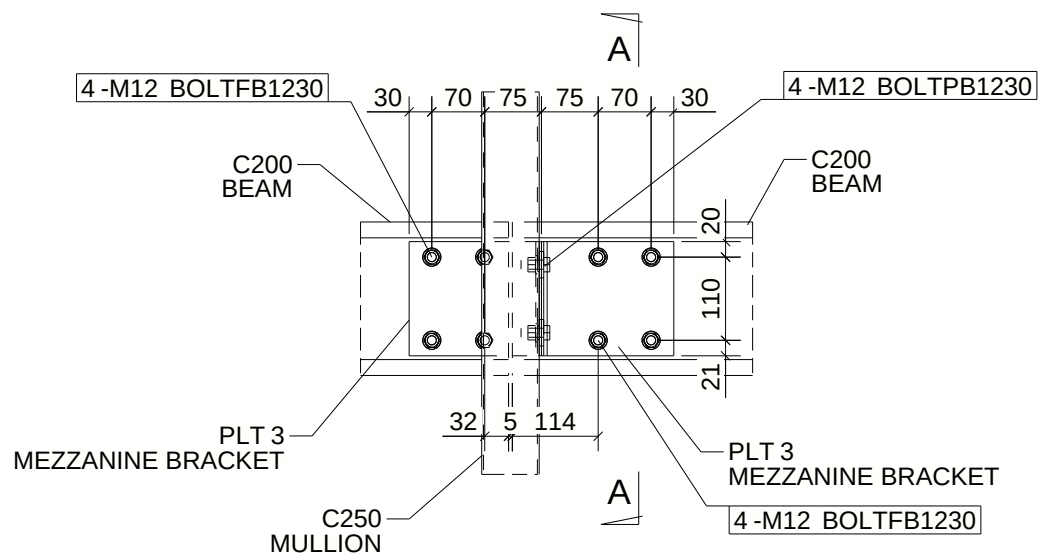

MEZZANINE BEAM TO MULLION

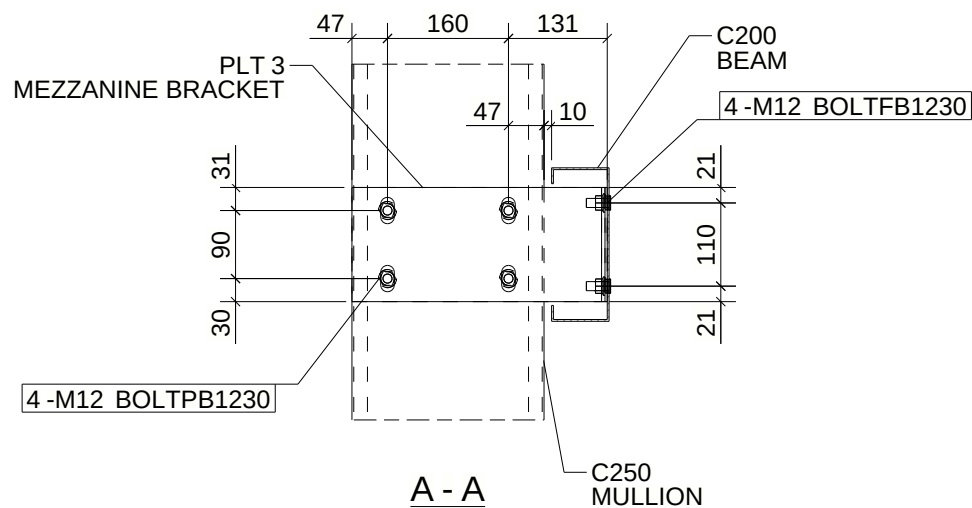

A - A

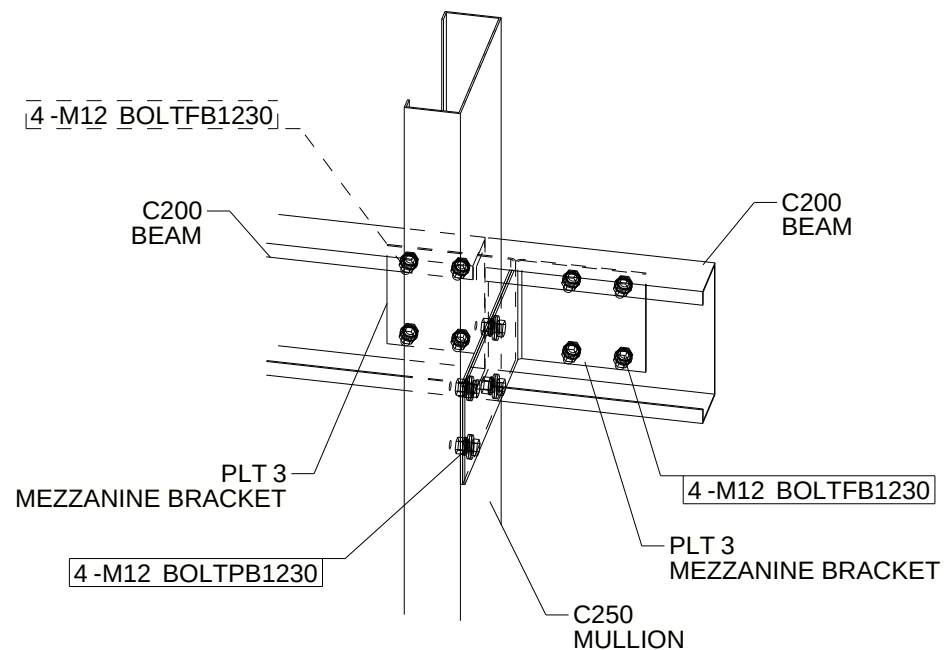

MEZZANINE BEAM TO MULLION 3D

General Notes

All plates to be G450 galvanised steel.
Zinc coating Z350 minimum (AS/NZS 1397).

REV	NAME	DATE	DESCRIPTION

BRACKET SHED STD.

DRAWING TITLE: MZB21	ISSUE DATE:	APPROVAL SENT:
CONTRACT: BRACKET SHED STANDARD	CHECKED DATE:	APPROVAL DATE:
MODELLED BY: DAT	CREATED: 02/07/2026	CHECKED BY:
SCALE: 1:10	PROJECT No.	ASSEMBLY No.

