




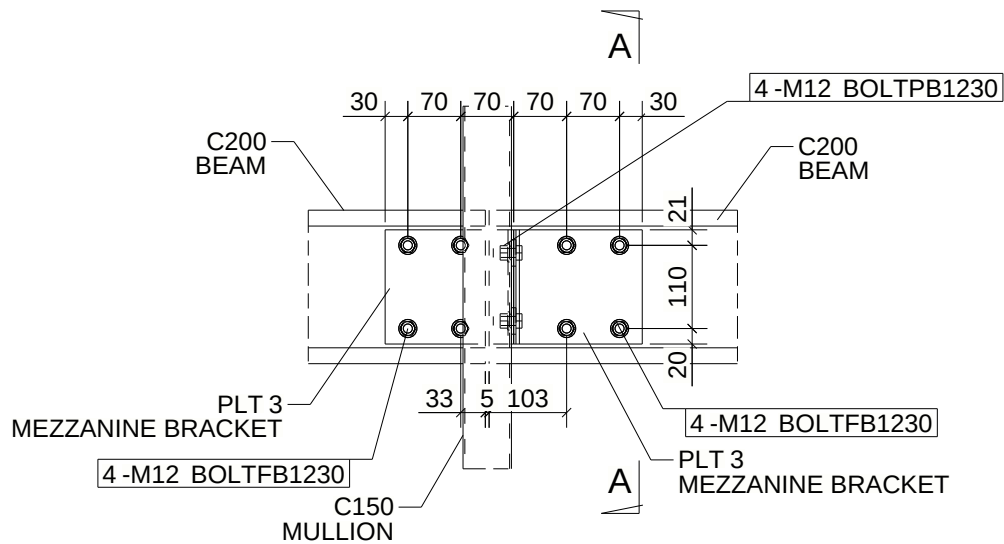

**MEZZANINE BEAM TO MULLION**

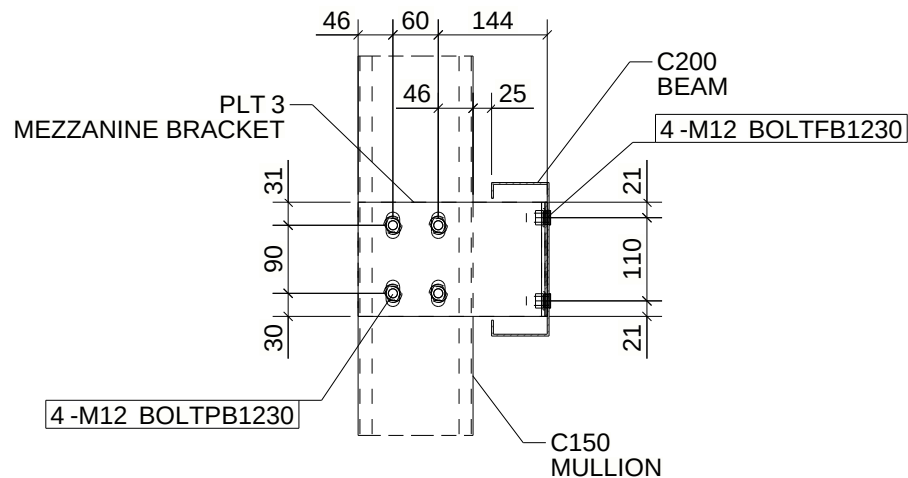

**A - A**

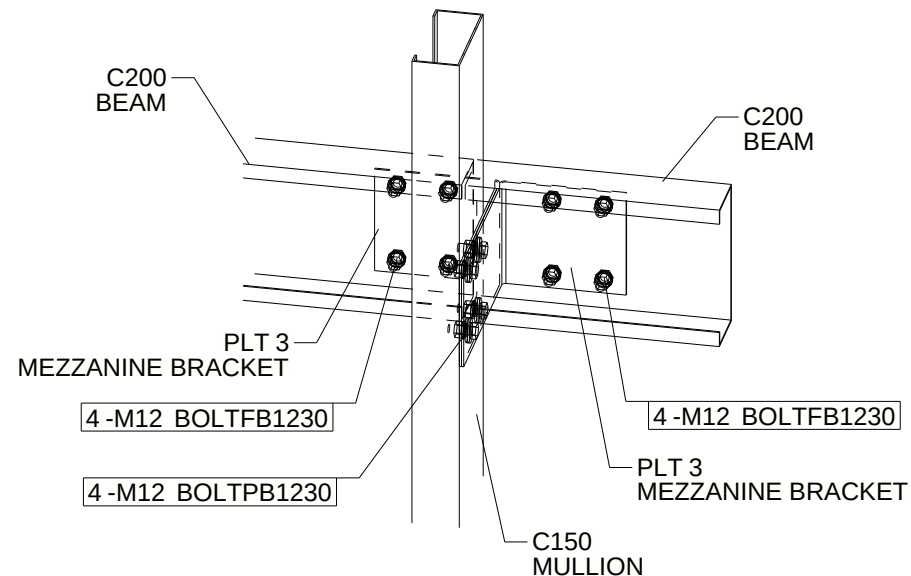

**MEZZANINE BEAM TO MULLION 3D**

## General Notes

All plates to be G450 galvanised steel.  
Zinc coating Z350 minimum (AS/NZS 1397).

| REV | NAME | DATE | DESCRIPTION |
|-----|------|------|-------------|
|     |      |      |             |
|     |      |      |             |
**BRACKET SHED STD.**



|                                      |             |               |                          |
|--------------------------------------|-------------|---------------|--------------------------|
| DRAWING TITLE: MZB28                 |             | ISSUE DATE:   | APPROVAL SENT:           |
| CONTRACT: BRACKET SHED STANDARD      |             | CHECKED DATE: | APPROVAL DATE:           |
| MODELLED BY: DAT CREATED: 02/07/2026 |             | CHECKED BY:   | APPROVED BY:             |
| SCALE: 1:10                          | PROJECT No. | ASSEMBLY No.  | QUANTITY: SHEET No. REV. |