




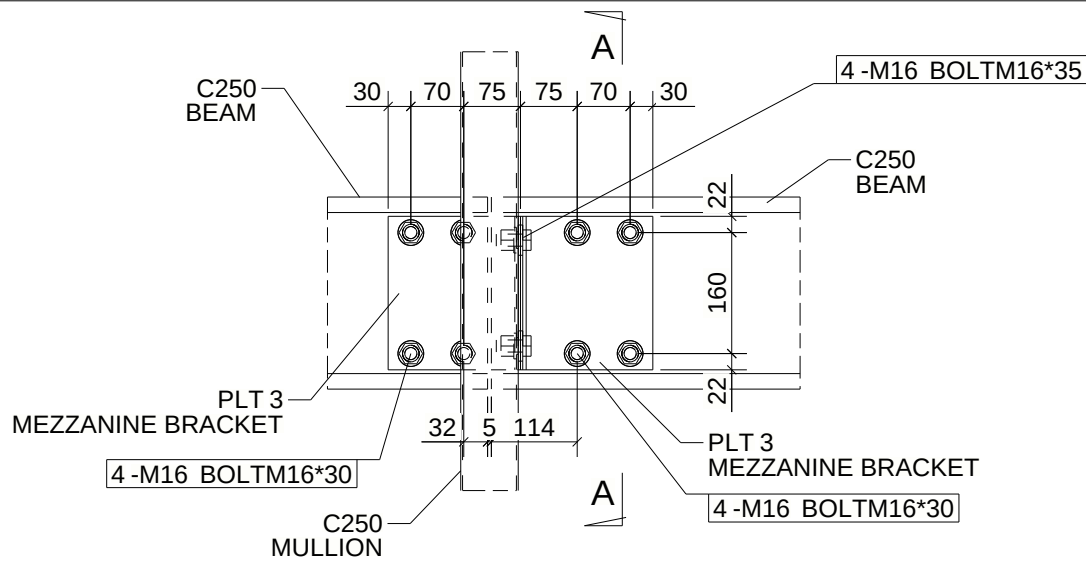

MEZZANINE BEAM TO MULLION

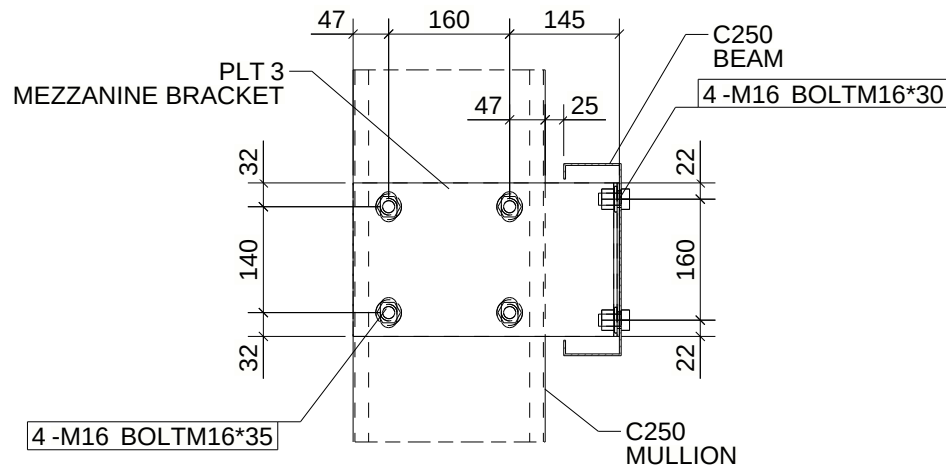

A - A

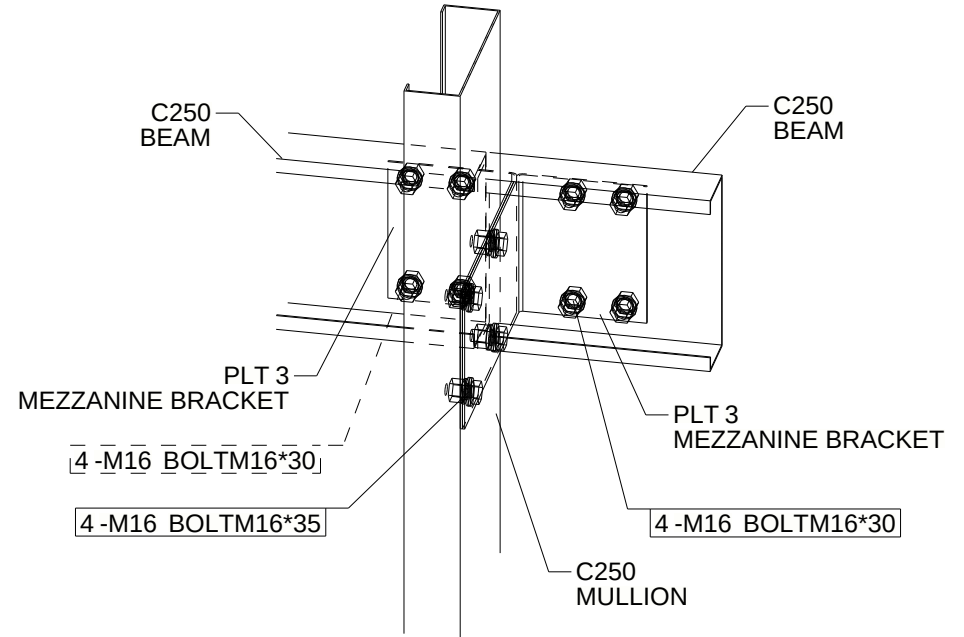

MEZZANINE BEAM TO MULLION 3D

General Notes

All plates to be G450 galvanised steel.
Zinc coating Z350 minimum (AS/NZS 1397).

REV	NAME	DATE	DESCRIPTION

BRACKET SHED STD.



DRAWING TITLE: MZB33		ISSUE DATE:	APPROVAL SENT:
CONTRACT: BRACKET SHED STANDARD		CHECKED DATE:	APPROVAL DATE:
MODELLED BY: DAT CREATED: 02/07/2026		CHECKED BY:	APPROVED BY:
SCALE: 1:10	PROJECT No.	ASSEMBLY No.	QUANTITY: SHEET No.
		-	REV.