




RHS COLUMN EMBEDDED BASE PLATE SECTION A - A

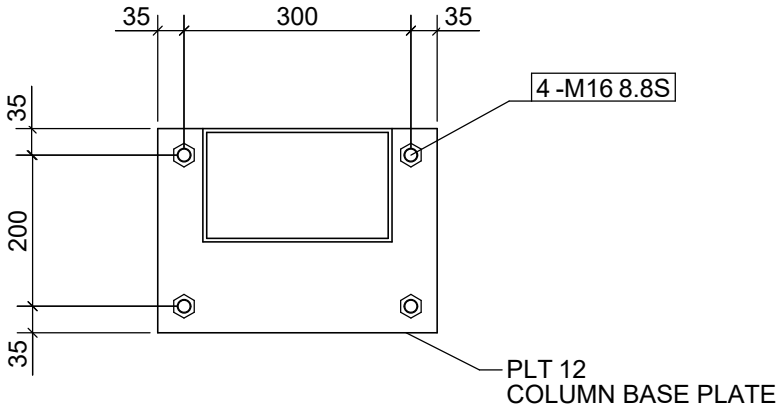

RHS COLUMN BASE PLATE SECTION B - B

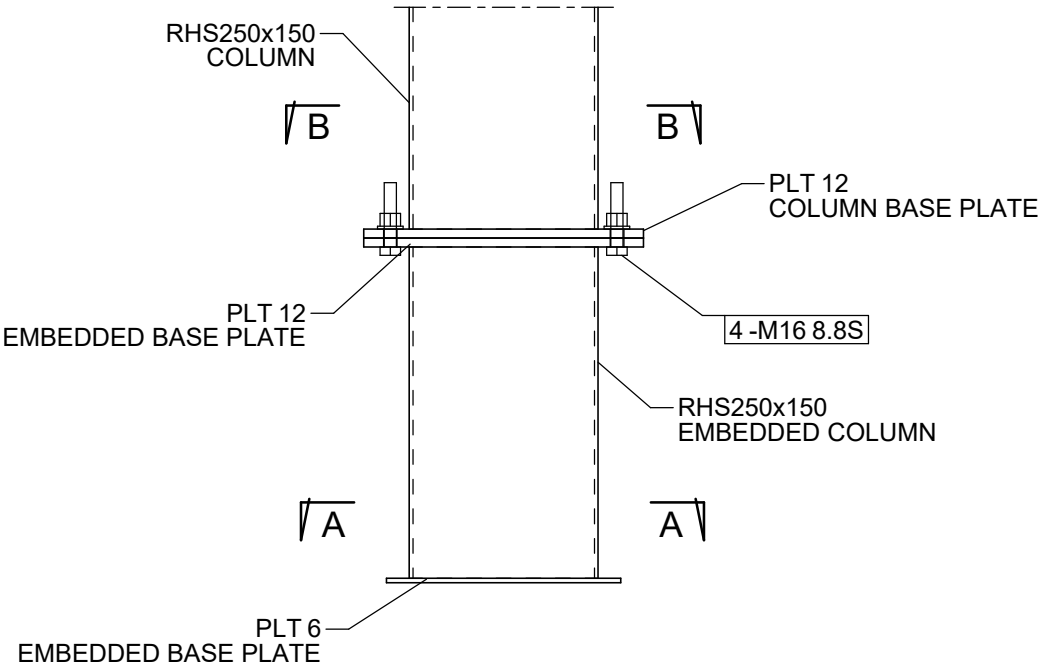

RHS COLUMN EMBEDDED BASE PLATE FRONT VIEW

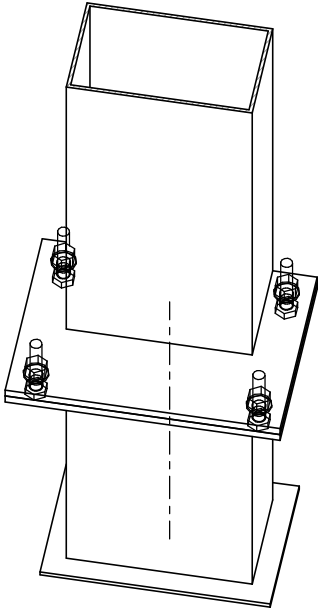

RHS COLUMN EMBEDDED BASE PLATE 3D

General Notes				REV	NAME	DATE	DESCRIPTION	BRACKET SHED STD.			
All plates to be G250 mild steel (AS/NZS 3678). Full assembly hot dip galvanised to AS/NZS 4680 - 500 g/m2 (6mm), 600 g/m2 (over 6mm). Embedded minimum 600 mm								DRAWING TITLE: C-EB-RHS-01		ISSUE DATE:	
								CONTRACT: BRACKET SHED STANDARD		CHECKED DATE:	
								MODELLED BY: DAT		CREATED: 08/03/2026	
								SCALE: 1:10		PROJECT No.	
								ASSEMBLY No.		-	
								APPROVAL SENT:		APPROVAL DATE:	
								APPROVED BY:		QUANTITY: SHEET No.	
										REV.	

