




RHS COLUMN EMBEDDED BASE PLATE SECTION A - A

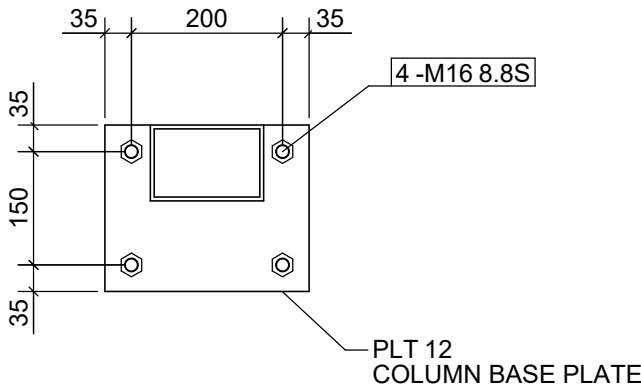

RHS COLUMN EMBEDDED BASE PLATE SECTION B - B

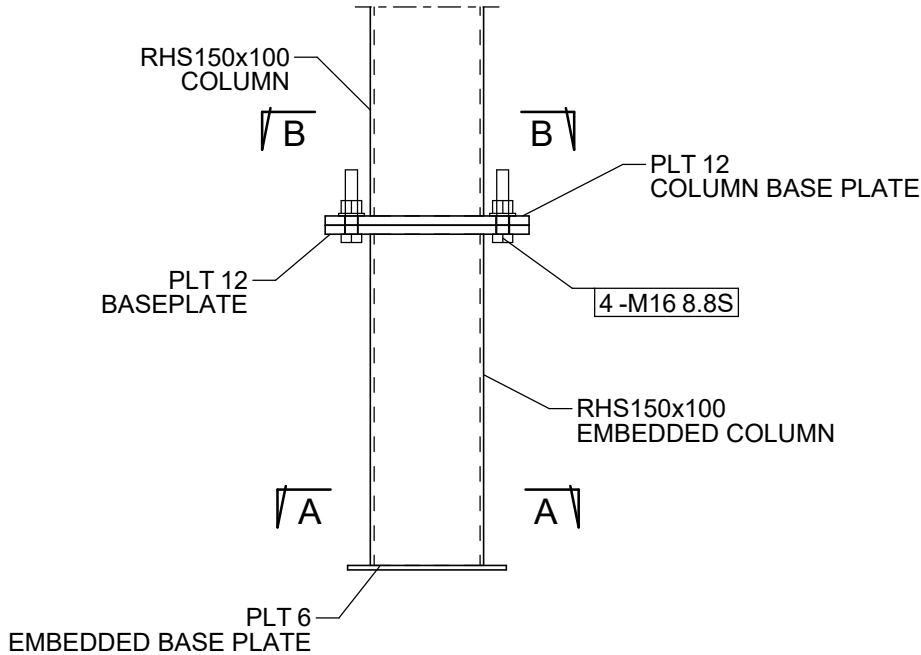

RHS COLUMN EMBEDDED BASE PLATE FRONT VIEW

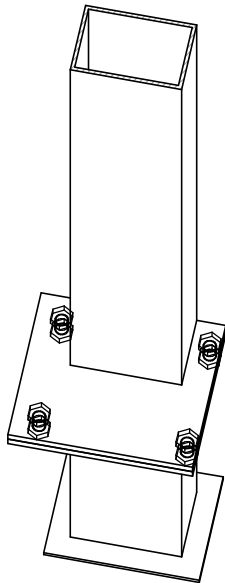

RHS COLUMN EMBEDDED BASE PLATE 3D

General Notes All plates to be G250 mild steel (AS/NZS 3678). Full assembly hot dip galvanised to AS/NZS 4680 - 500 g/m2 (6mm), 600 g/m2 (over 6mm). Embedded minimum 600 mm	REV	NAME	DATE	DESCRIPTION	BRACKET SHED STD.		
							
					DRAWING TITLE: C-EB-RHS-03		
					CONTRACT: BRACKET SHED STANDARD		
					ISSUE DATE:		
					MODELLED BY: DAT		
					CREATED: 09/03/2026		
					CHECKED DATE:		
					SCALE: 1:10		
					PROJECT No.		
					ASSEMBLY No.		
					APPROVAL SENT:		
					APPROVED BY:		
					QUANTITY: SHEET No. REV.		