

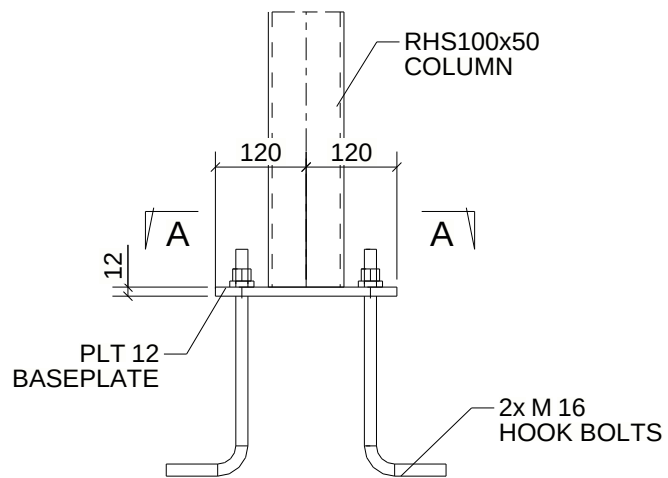


Diagram illustrating the assembly components and labels for the RHS Column Welded Baseplate:

- RHS100x50 COLUMN
- PLT 12 BASEPLATE
- 2x M 16 HOOK BOLTS

RHS COLUMN WELDED BASEPLATE 3D

<div>General Notes</div> <div>All plates to be G250 mild steel (AS/NZS 3678). Full assembly hot dip galvanised to AS/NZS 4680 - min. 600 g/m2.</div>	REV	NAME	DATE	DESCRIPTION	BRACKET SHED STD.							
					<div></div>							
					DRAWING TITLE: C-WBP05				ISSUE DATE:		APPROVAL SENT:	
					CONTRACT: BRACKET SHED STANDARD		CHECKED DATE:		APPROVAL DATE:			
					MODELLED BY: DAT		CREATED: 03/07/2026		CHECKED BY:		APPROVED BY:	
				SCALE: 1:10		PROJECT No.		ASSEMBLY No.		QUANTITY:	SHEET No.	REV.