




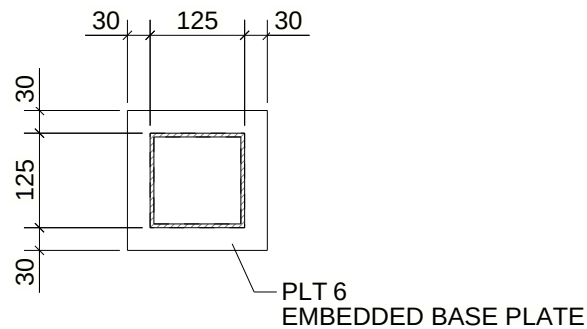


A - A

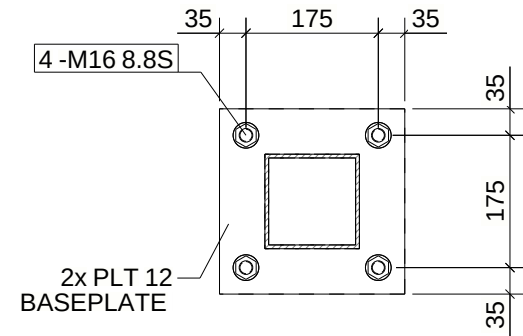

B - B

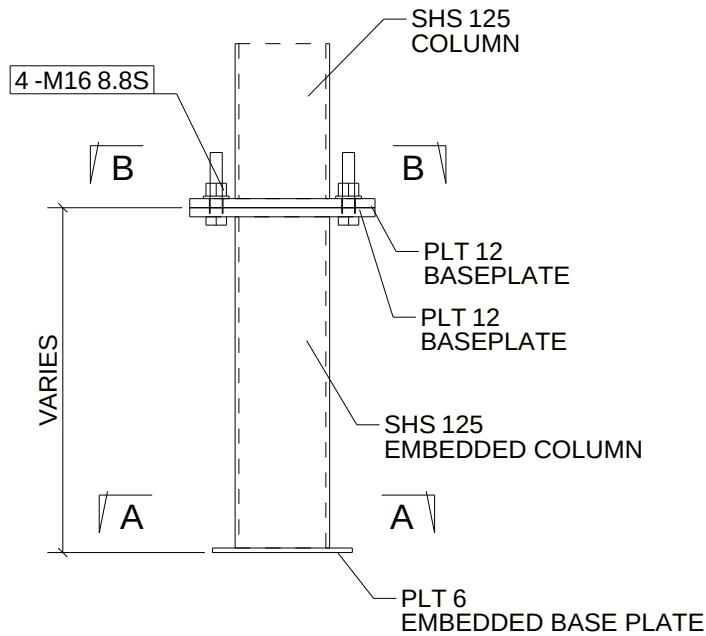

SHS COLUMN EMBEDDED BASE PLATE FRONT VIEW

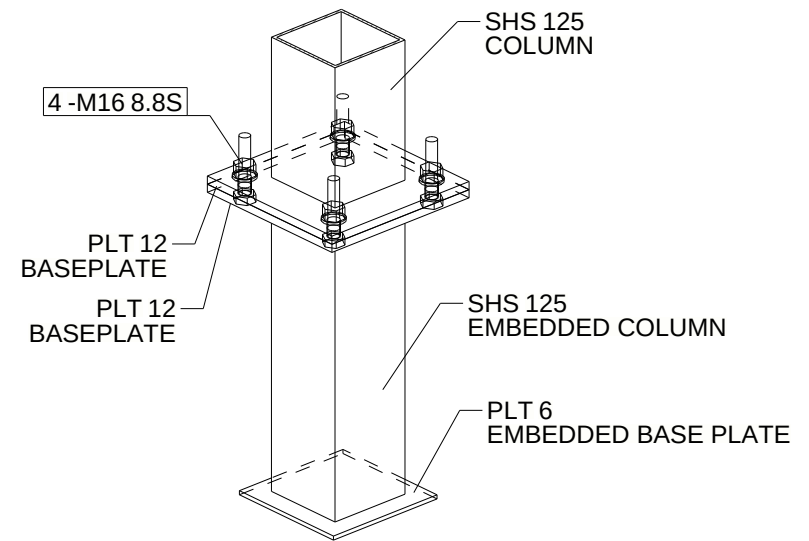

SHS COLUMN EMBEDDED BASE PLATE 3D

General Notes

All plates to be G250 mild steel (AS/NZS 3678).
Full assembly hot dip galvanised to AS/NZS
4680 - 500 g/m2 (6mm), 600 g/m2 (over 6mm).
Embedded minimum 600 mm

REV	NAME	DATE	DESCRIPTION

BRACKET SHED STD.



DRAWING TITLE: C-EB-SHS-01 (CENTERED)	ISSUE DATE: 18/04/2026	APPROVAL SENT:
CONTRACT: BRACKET SHED STANDARD	CHECKED DATE:	APPROVAL DATE:
MODELLED BY: DAT CREATED: 18/04/2026	CHECKED BY:	APPROVED BY:
SCALE: 1:10	PROJECT No. -	ASSEMBLY No.
		QUANTITY: SHEET No. REV.