




**A - A**

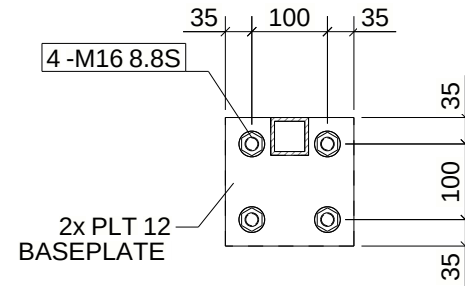

**B - B**

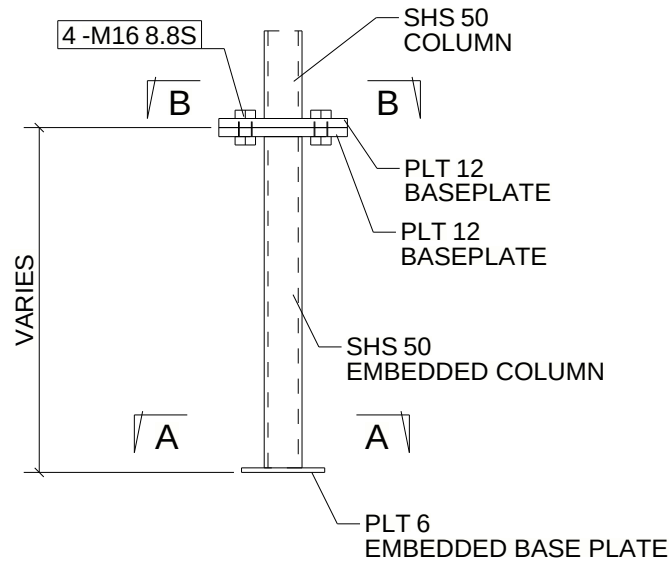

**SHS COLUMN EMBEDDED BASE PLATE FRONT VIEW**

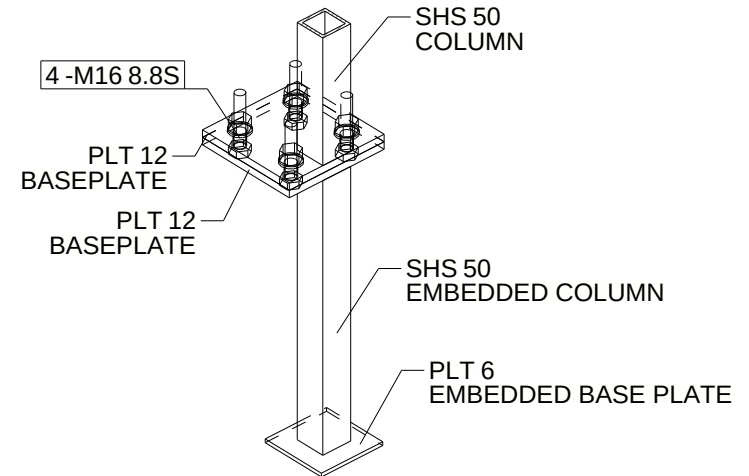

**SHS COLUMN EMBEDDED BASE PLATE 3D**

### General Notes

All plates to be G250 mild steel (AS/NZS 3678).  
Full assembly hot dip galvanised to AS/NZS 4680 - 500 g/m<sup>2</sup> (6mm), 600 g/m<sup>2</sup> (over 6mm).  
Embedded minimum 600 mm

| REV | NAME | DATE | DESCRIPTION |
|-----|------|------|-------------|
|     |      |      |             |
|     |      |      |             |
### BRACKET SHED STD.

|                                      |                        |                          |
|--------------------------------------|------------------------|--------------------------|
| DRAWING TITLE: C-EB-SHS-04 (OFFSET)  | ISSUE DATE: 18/04/2026 | APPROVAL SENT:           |
| CONTRACT: BRACKET SHED STANDARD      | CHECKED DATE:          | APPROVAL DATE:           |
| MODELLED BY: DAT CREATED: 17/04/2026 | CHECKED BY:            | APPROVED BY:             |
| SCALE: 1:10                          | PROJECT No. -          | ASSEMBLY No.             |
|                                      |                        | QUANTITY: SHEET No. REV. |

