



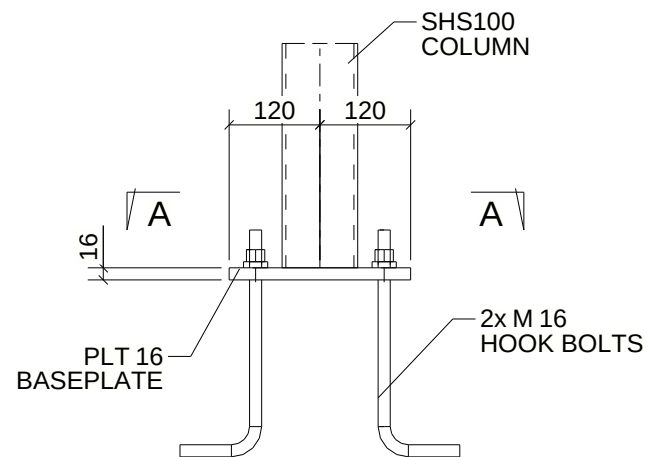

SHS COLUMN WELDED BASEPLATE

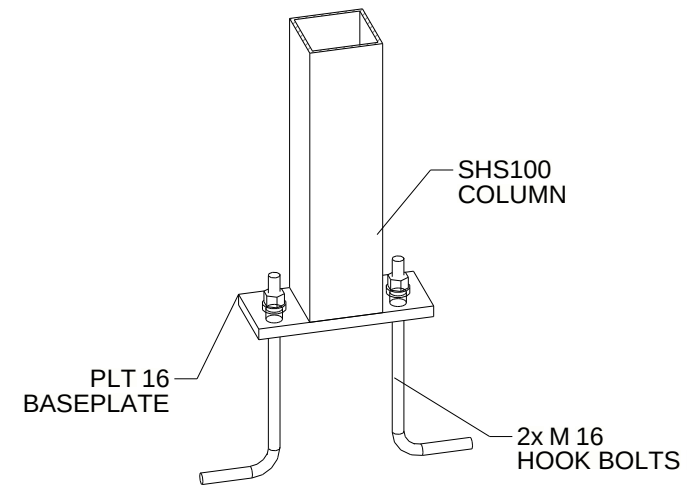

SHS COLUMN WELDED BASEPLATE 3D

All plates to be G250 mild steel (AS/NZS 3678).
Full assembly hot dip galvanised to AS/NZS
4680 - min. 600 g/m2.

REV	NAME	DATE	DESCRIPTION	BRACKET SHED STD.					
									
				DRAWING TITLE: C-WBP03		ISSUE DATE:	APPROVAL SENT:		
				CONTRACT: BRACKET SHED STANDARD		CHECKED DATE:	APPROVAL DATE:		
				MODELLED BY: DAT CREATED: 03/07/2026		CHECKED BY:	APPROVED BY:		
				SCALE: 1:10	PROJECT No. -	ASSEMBLY No.	QUANTITY:	SHEET No.	REV.

