



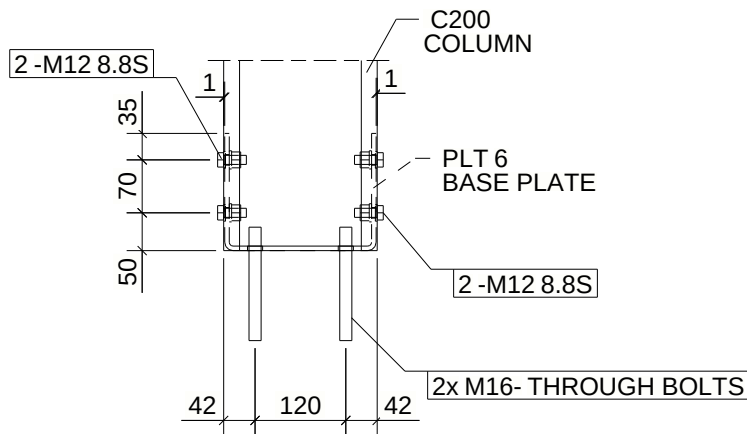

COLUMN BASEPLATE FRONT VIEW

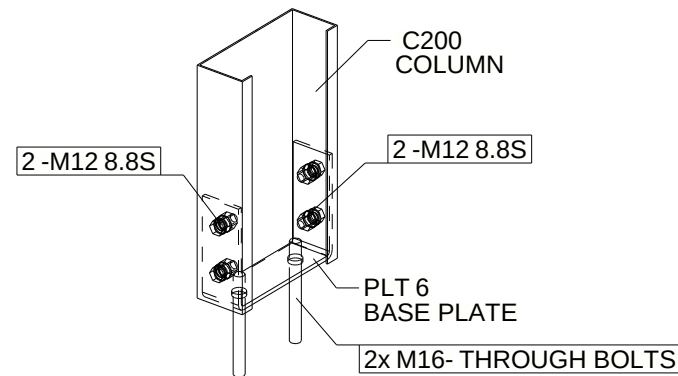

COLUMN BASEPLATE 3D

General Notes

All plates to be G250 mild steel (AS/NZS 3678).
Full assembly hot dip galvanised to AS/NZS 4680 - min. 500 g/m2.

REV	NAME	DATE	DESCRIPTION

BRACKET SHED STD.

DRAWING TITLE: CB04	ISSUE DATE: 19/02/2026	APPROVAL SENT:
CONTRACT: BRACKET SHED STANDARD	CHECKED DATE:	APPROVAL DATE:
MODELLED BY: JPC CREATED: 19/02/2026	CHECKED BY:	APPROVED BY:
SCALE: 1:10	PROJECT No. -	ASSEMBLY No. -
		QUANTITY: SHEET No. REV.

