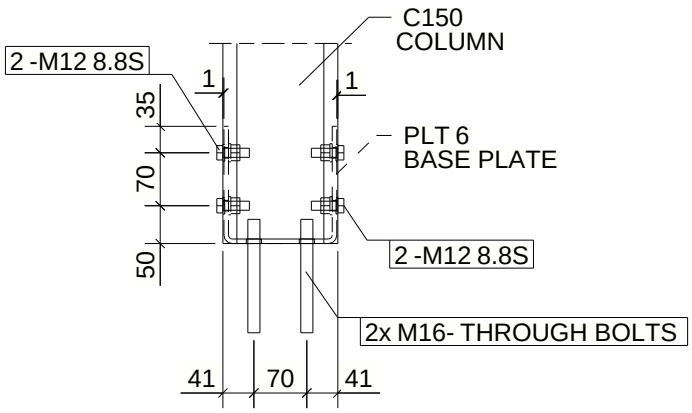

COLUMN BASEPLATE FRONT VIEW

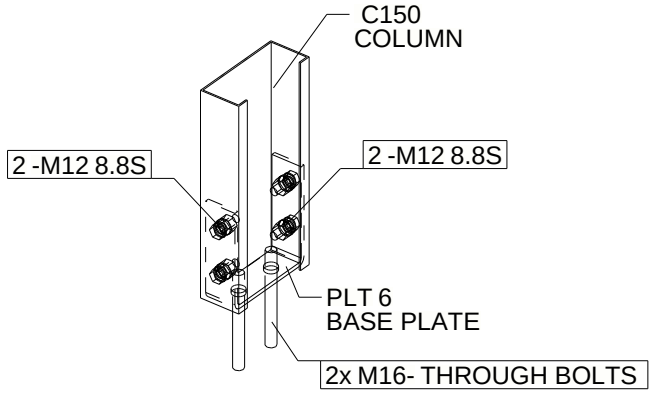

COLUMN BASEPLATE 3D

General Notes

All plates to be G250 mild steel (AS/NZS 3678). Full assembly hot dip galvanised to AS/NZS 4680 - min. 500 g/m2.

REV	NAME	DATE	DESCRIPTION

BRACKET SHED STD.

SHED MATE

DRAWING TITLE: CB05			ISSUE DATE: 19/02/2026	APPROVAL SENT:	
CONTRACT: BRACKET SHED STANDARD			CHECKED DATE:	APPROVAL DATE:	
MODELLED BY: JPC CREATED: 19/02/2026			CHECKED BY:	APPROVED BY:	
SCALE: 1:10	PROJECT No.	ASSEMBLY No. -		QUANTITY:	SHEET No. REV.