




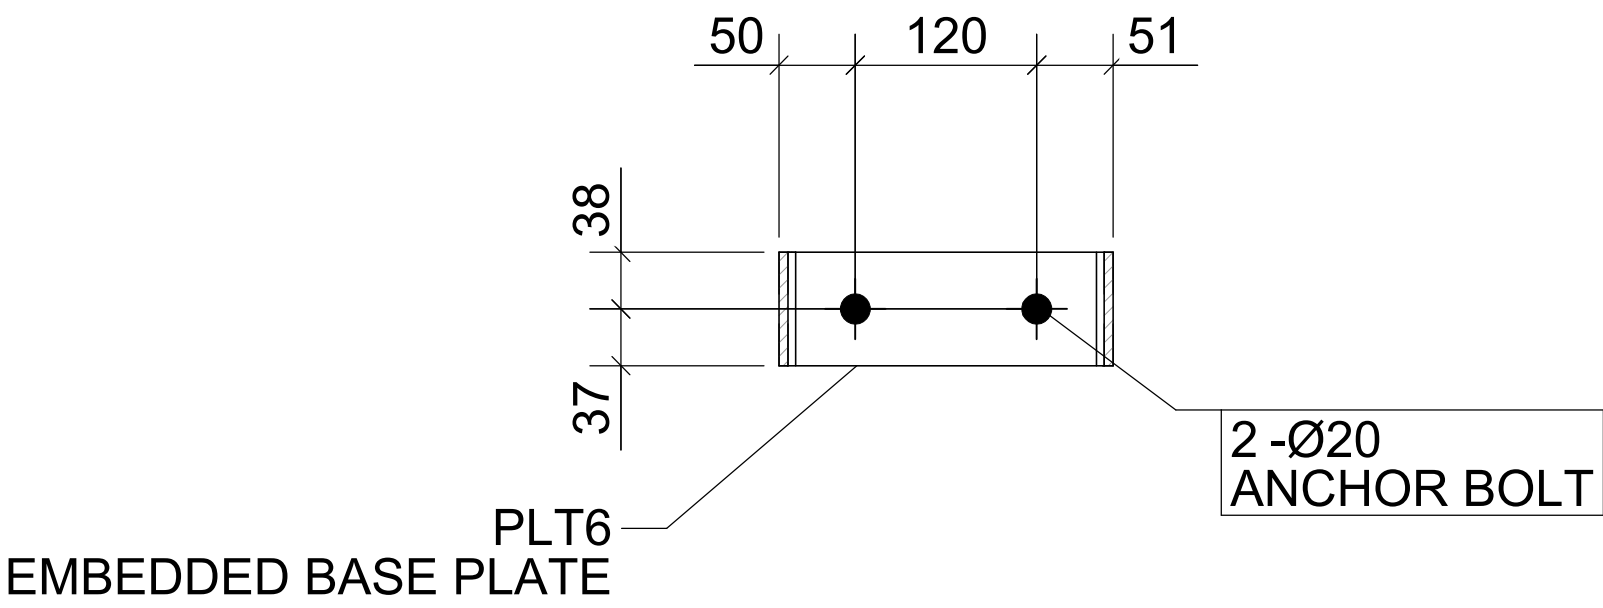


SINGLE C-SECTION EMBEDDED BASE PLATE SECTION A - A

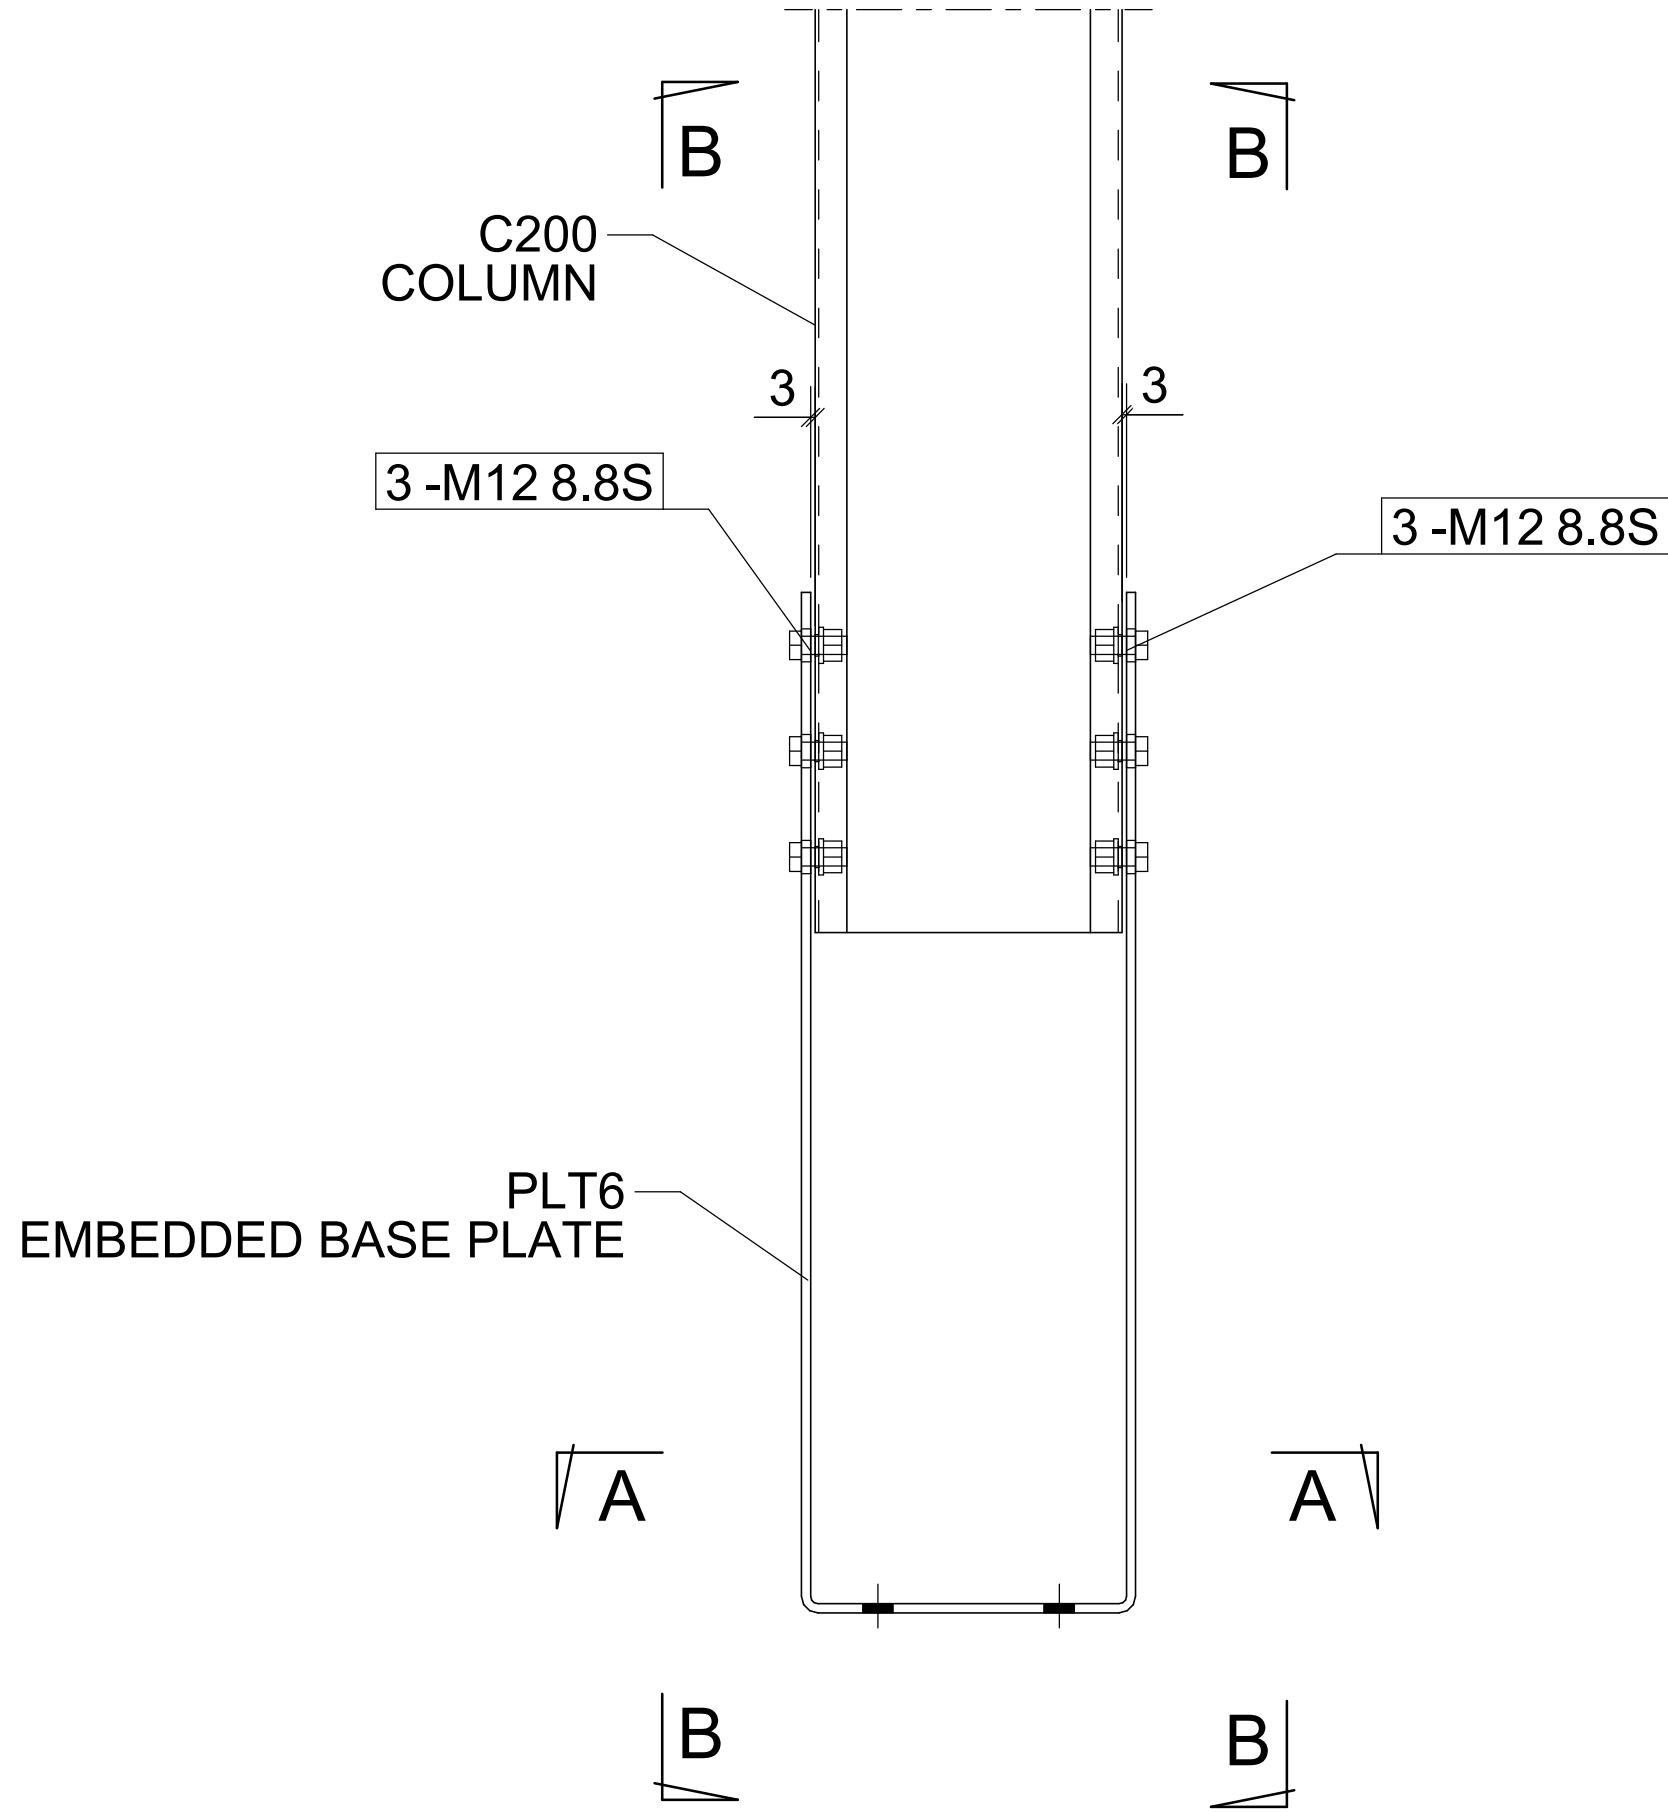

SINGLE C-SECTION EMBEDDED BASE PLATE FRONT VIEW

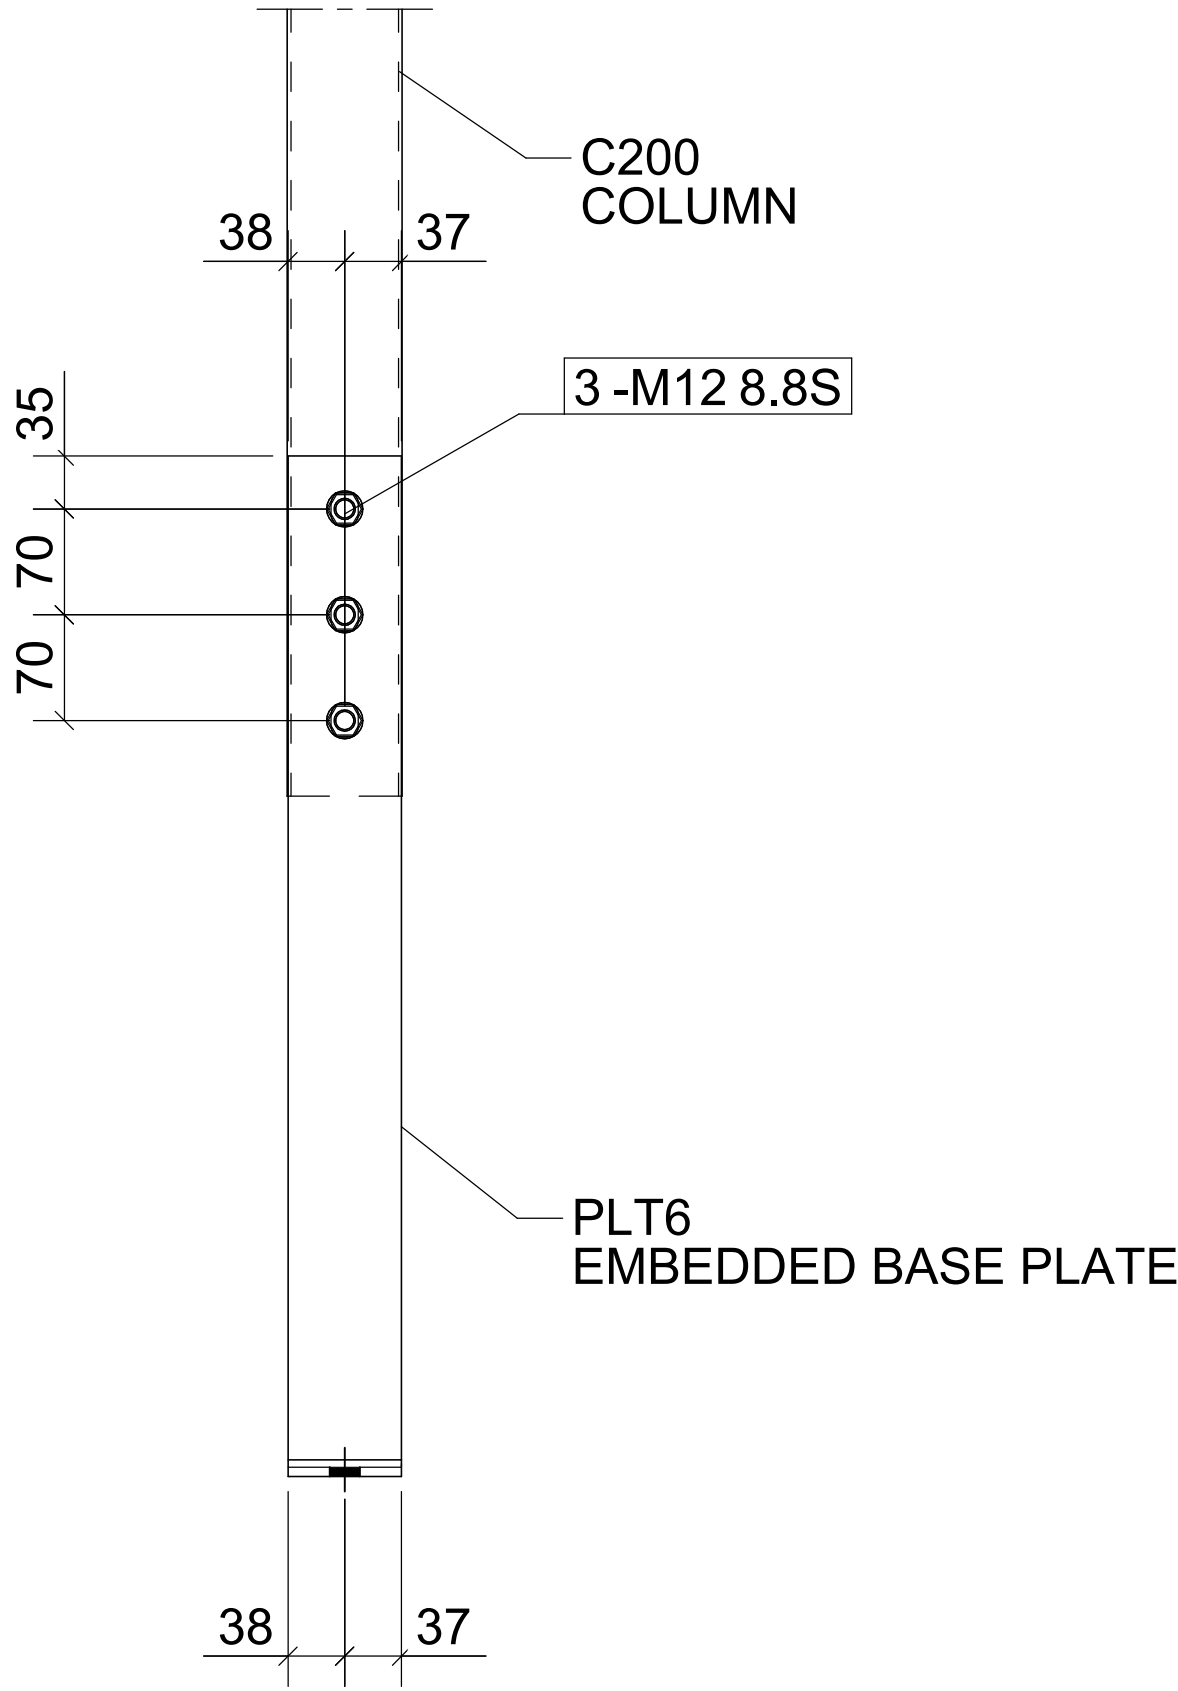

SINGLE C-SECTION EMBEDDED BASE PLATE SECTION B - B

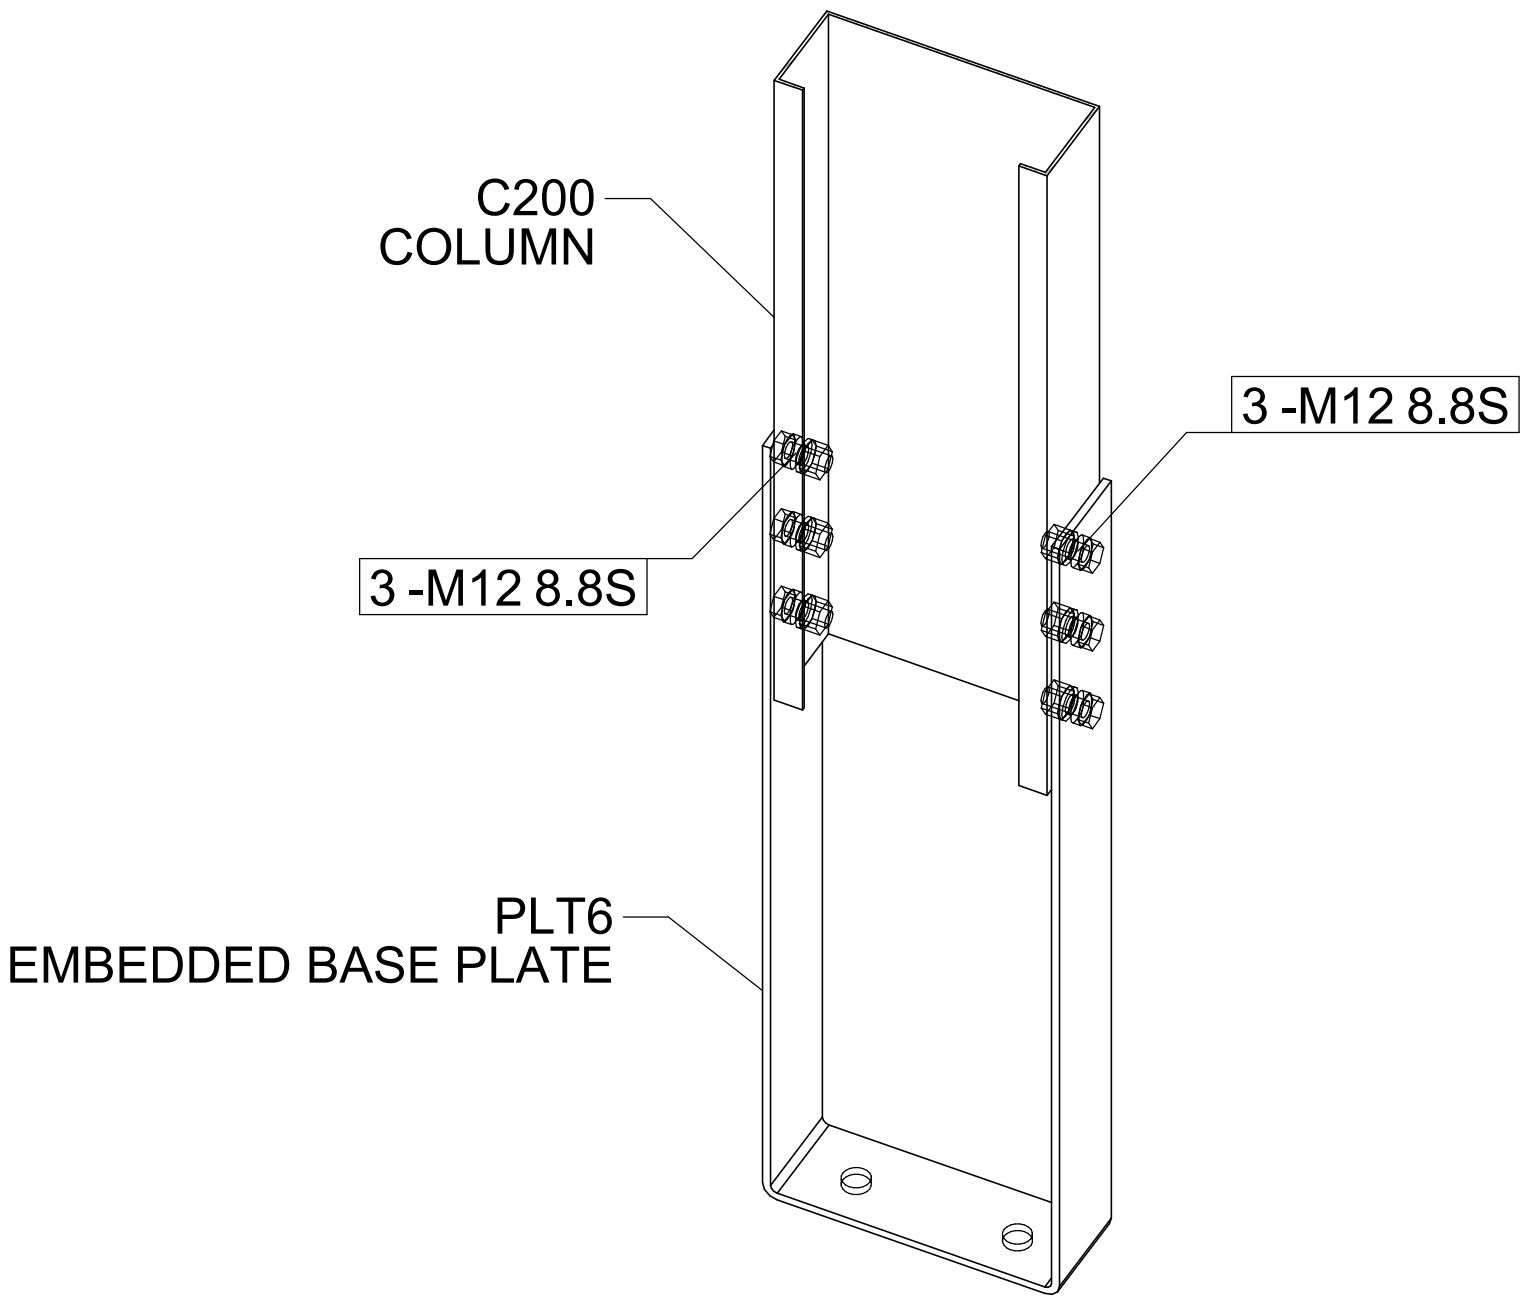

SINGLE C-SECTION EMBEDDED BASE PLATE 3D

<div>General Notes</div> <div>All plates to be G250 mild steel (AS/NZS 3678). Full assembly hot dip galvanised to AS/NZS 4680 - min. 500 g/m2.</div>	REV	NAME	DATE	DESCRIPTION	<div>BRACKET SHED STD.</div> <div></div>					
					DRAWING TITLE: EB-C200			ISSUE DATE:	APPROVAL SENT:	
					CONTRACT: BRACKET SHED STANDARD			CHECKED DATE:	APPROVAL DATE:	
					MODELLED BY: DAT CREATED: 17/03/2026			CHECKED BY:	APPROVED BY:	
				SCALE: 1:10	PROJECT No.	ASSEMBLY No.		QUANTITY:	SHEET No.	REV.