




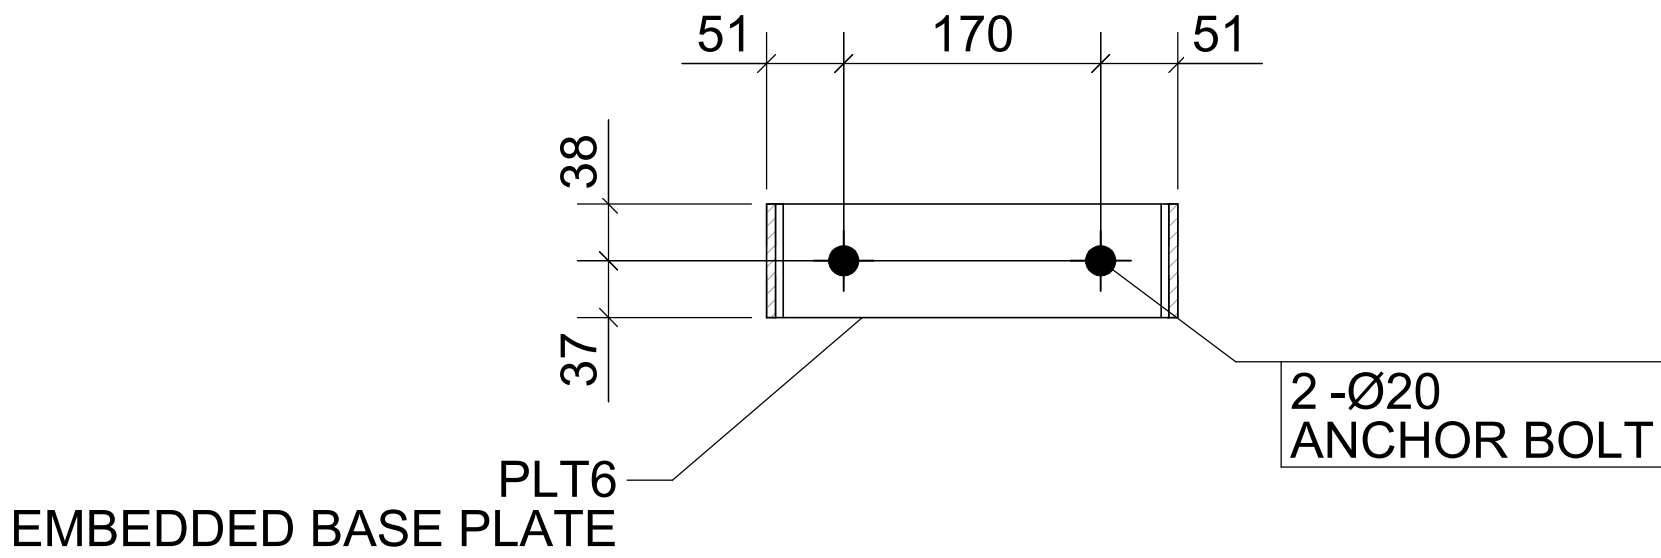


SINGLE C-SECTION EMBEDDED BASE PLATE SECTION A - A

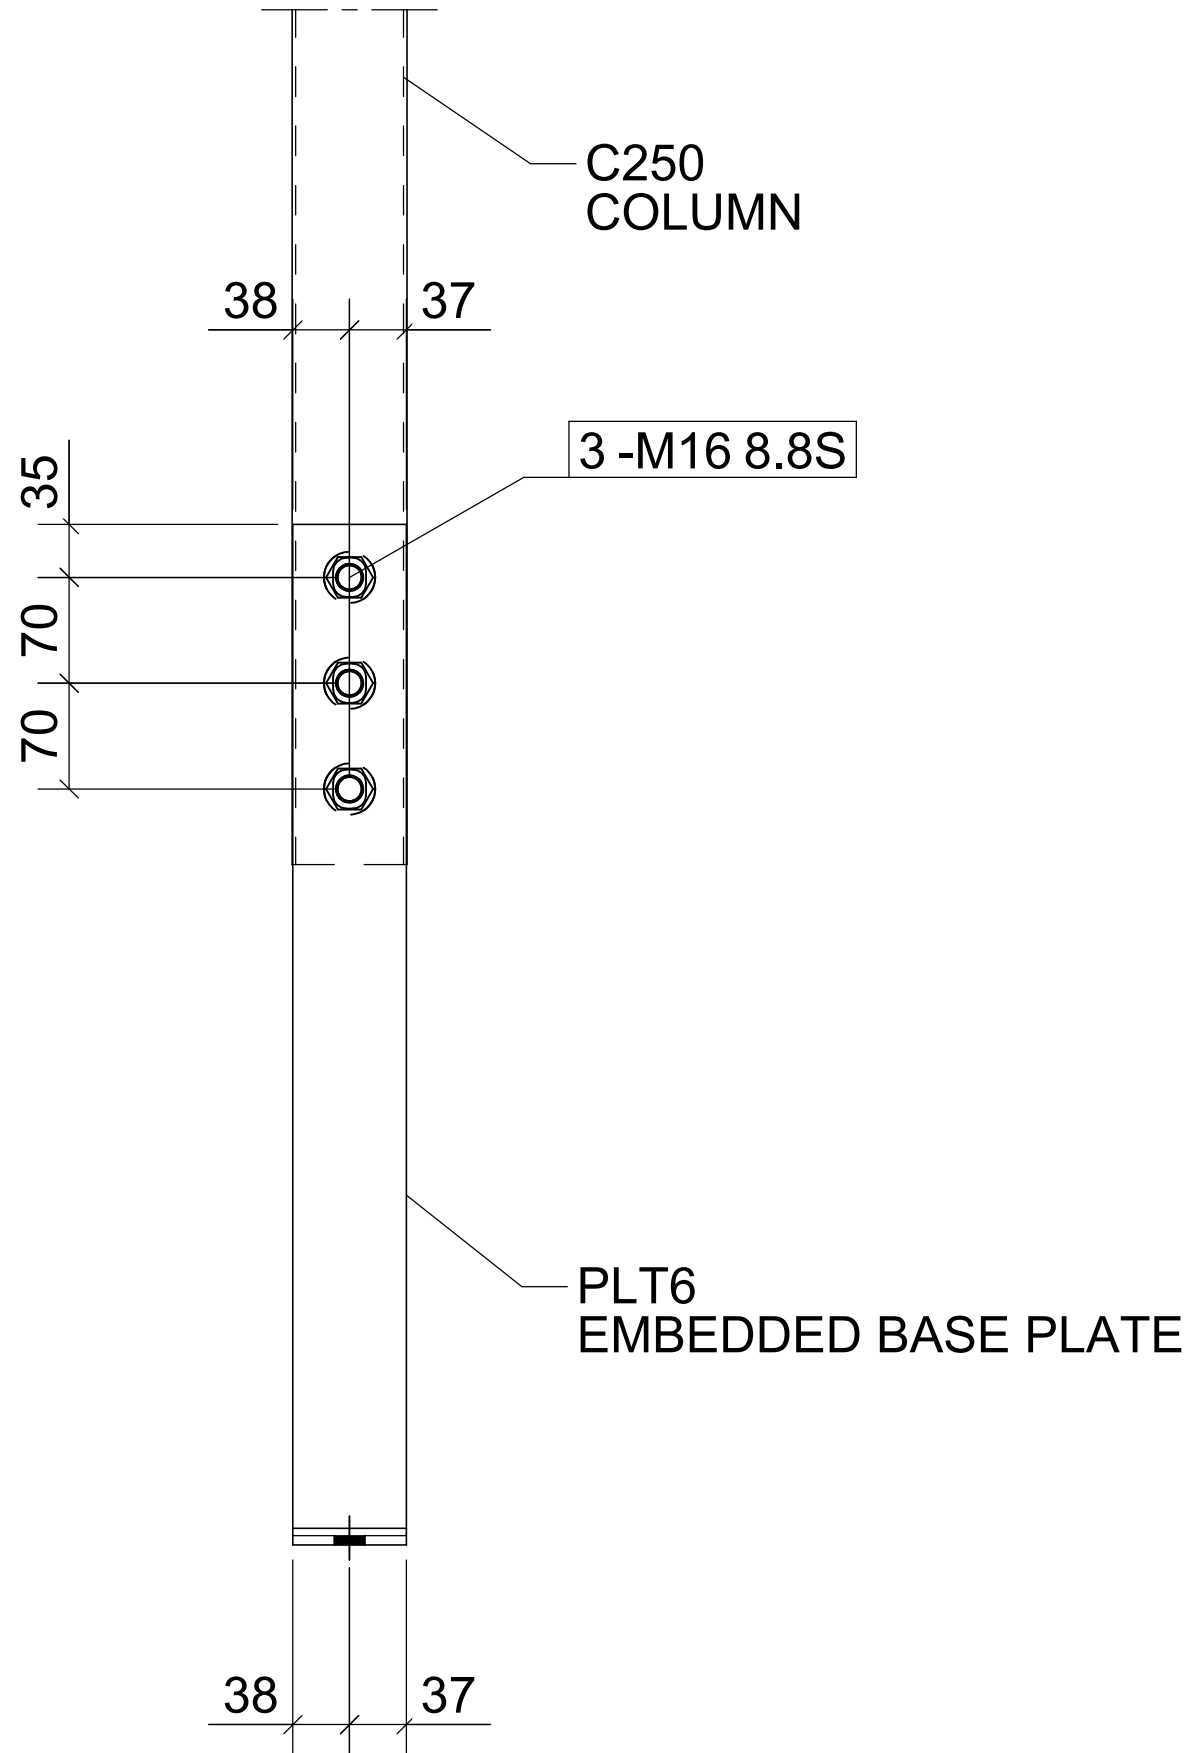

SINGLE C-SECTION EMBEDDED BASE PLATE SECTION B - B

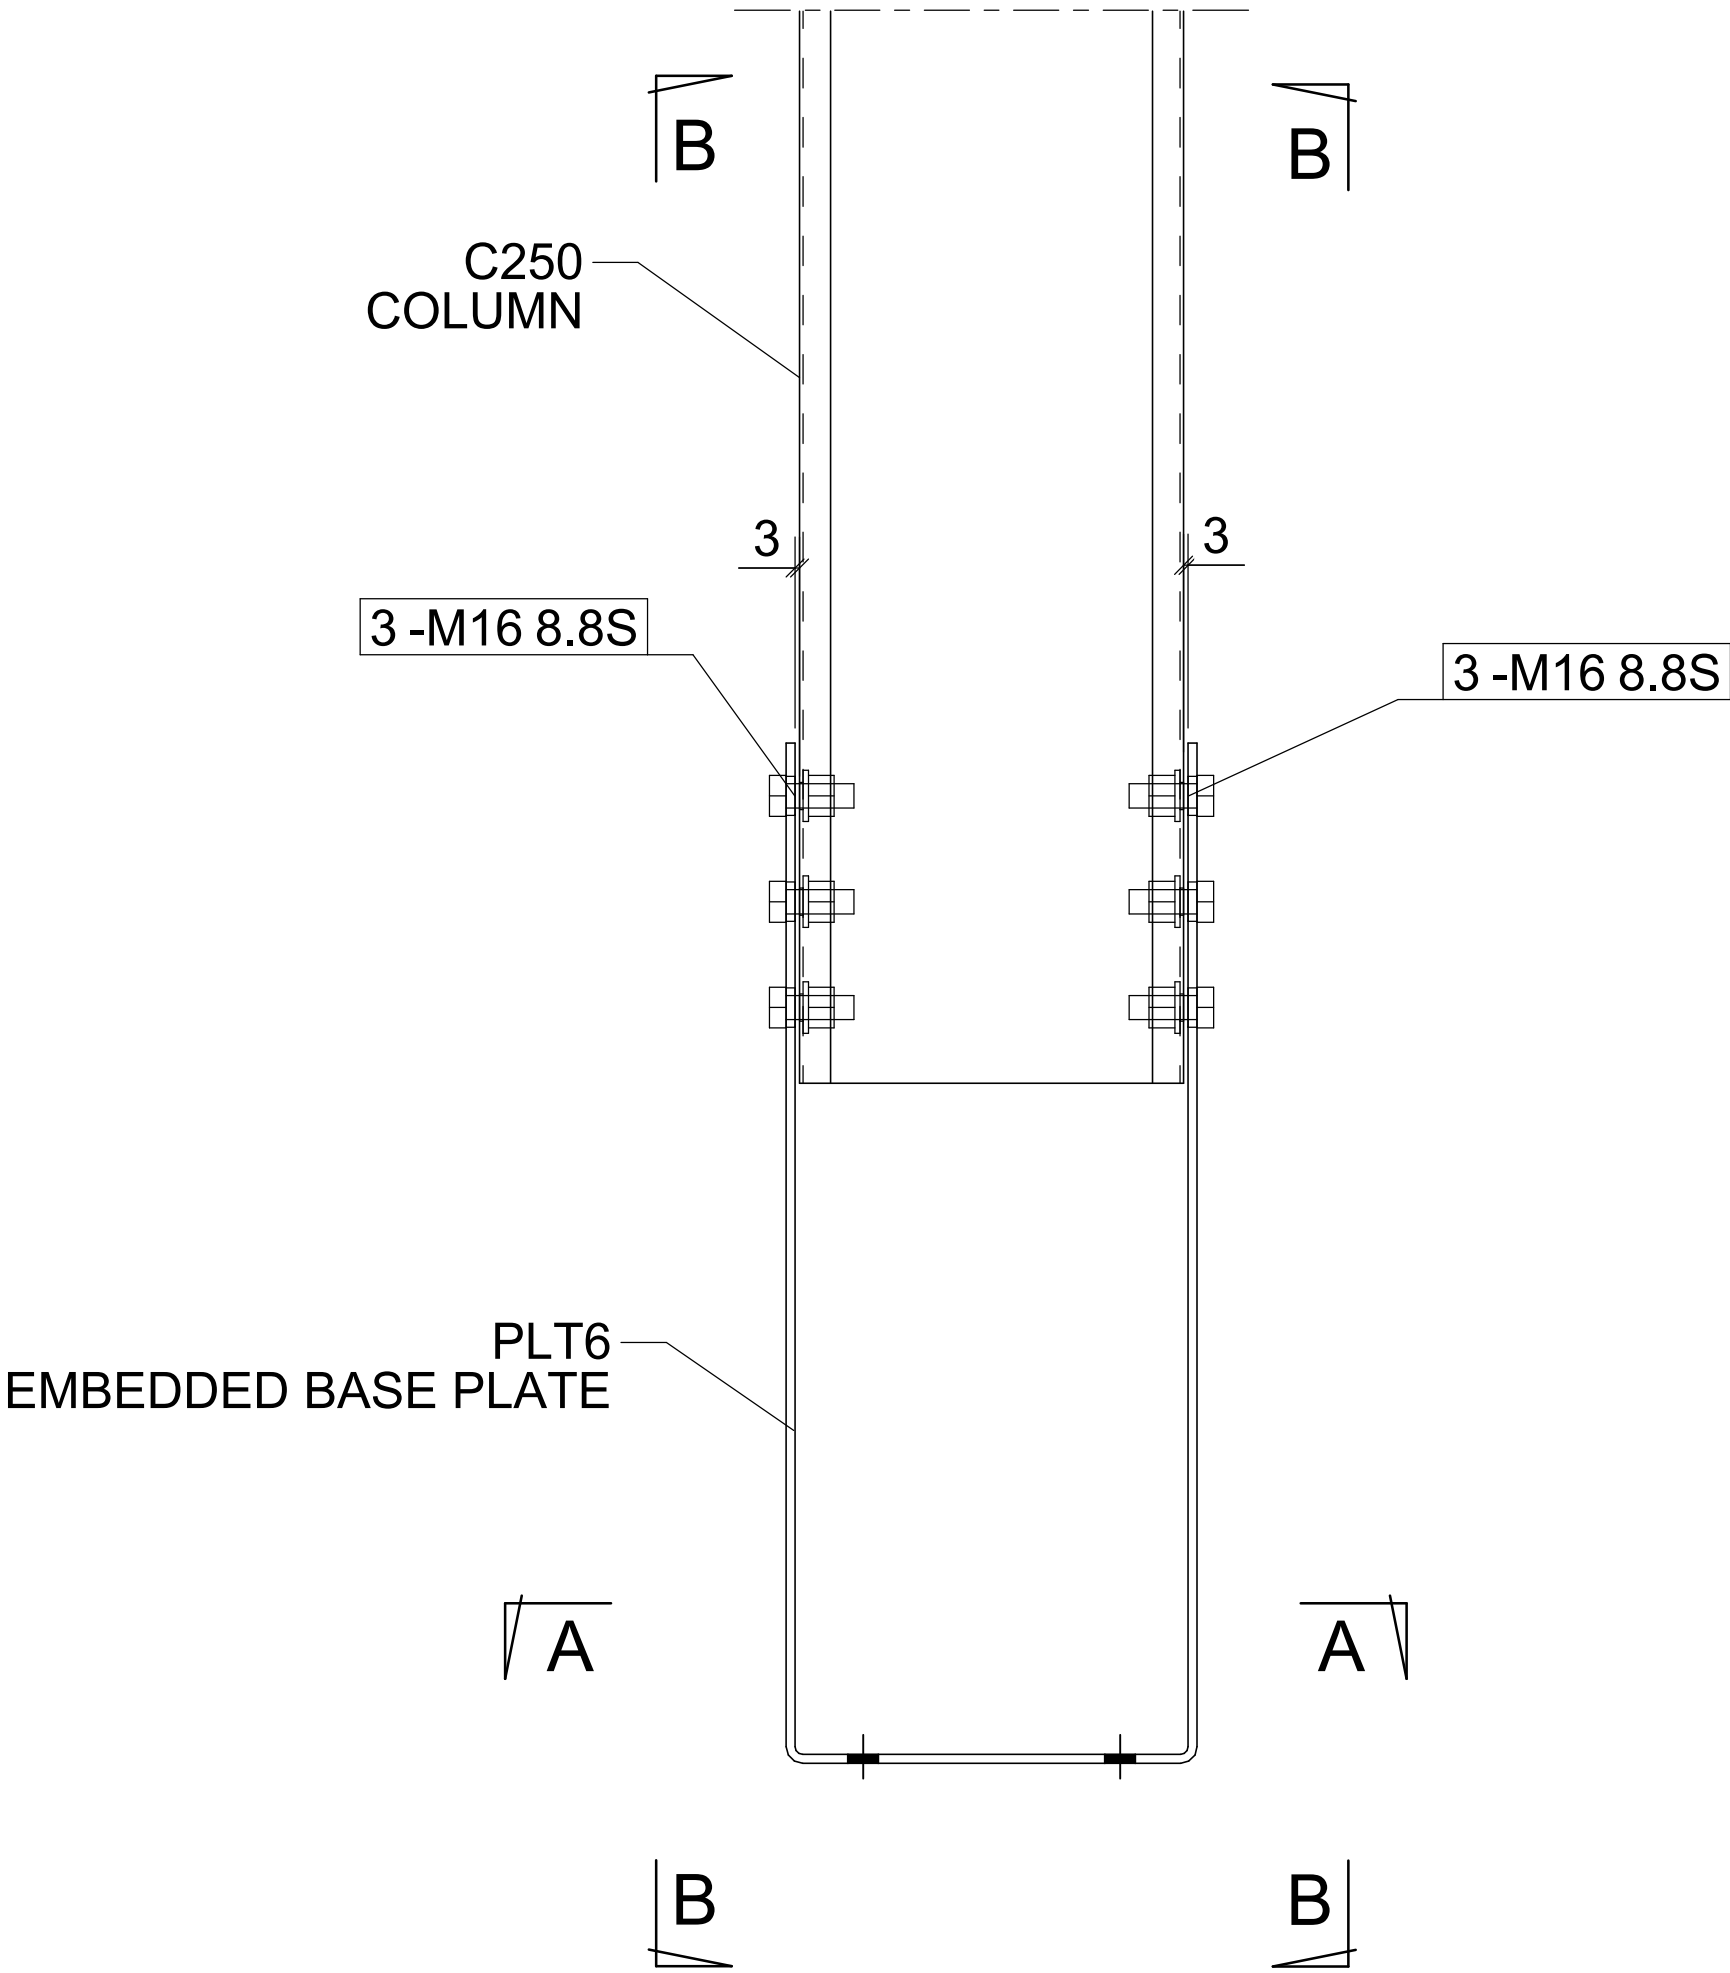

SINGLE C-SECTION EMBEDDED BASE PLATE FRONT VIEW

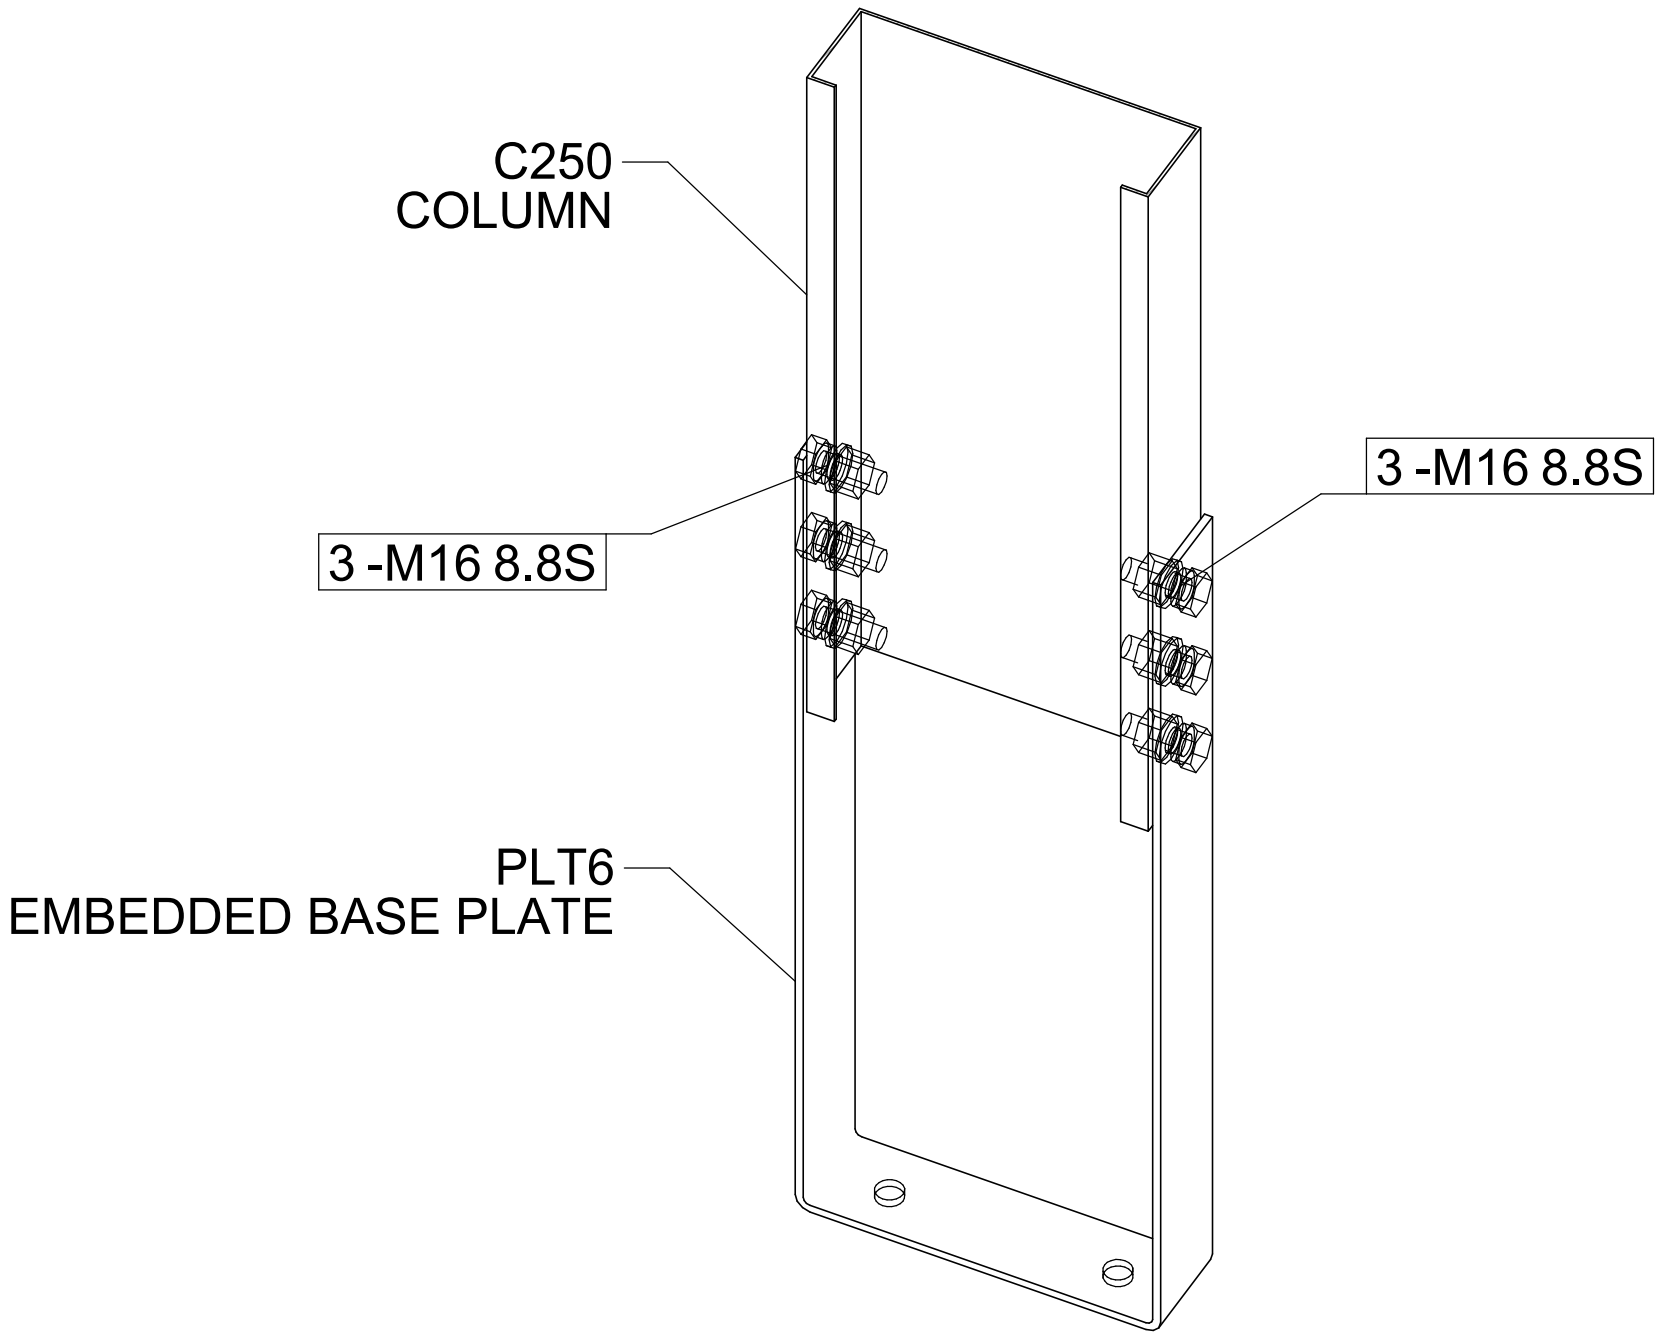

SINGLE C-SECTION EMBEDDED BASE PLATE 3D

General Notes				REV	NAME	DATE	DESCRIPTION	BRACKET SHED STD.			
All plates to be G250 mild steel (AS/NZS 3678). Full assembly hot dip galvanised to AS/NZS 4680 - min. 500 g/m2.								<div>SHED MATE</div>			
								DRAWING TITLE: EB-C250			
								CONTRACT: BRACKET SHED STANDARD			
								ISSUE DATE:			
								CHECKED DATE:			
								APPROVAL DATE:			
								MODELLED BY: DAT			
								CREATED: 17/03/2026			
								CHECKED BY:			
								APPROVED BY:			
								SCALE: 1:10			
								PROJECT No.			
								ASSEMBLY No.			
								QUANTITY: SHEET No. REV.			
								-			