




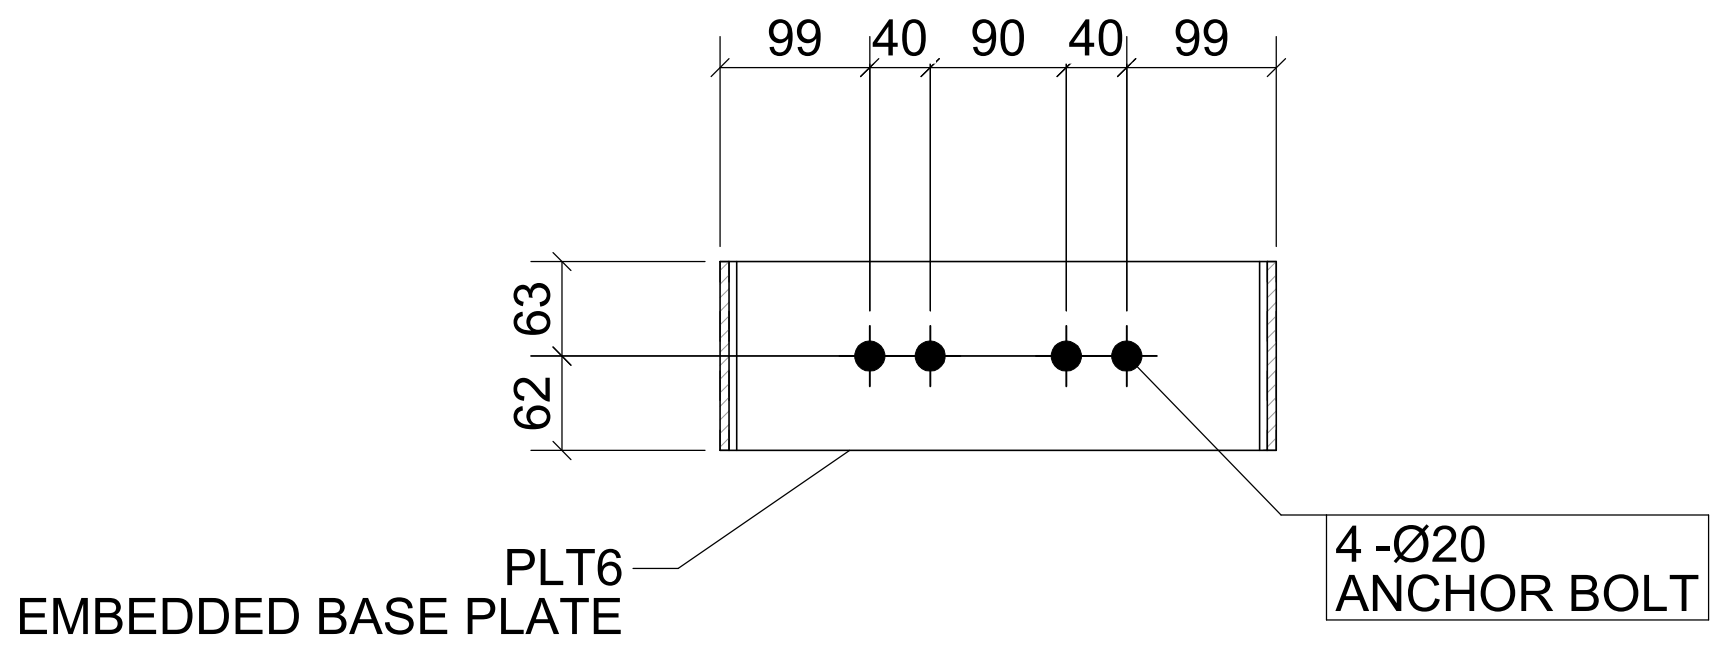


SINGLE C-SECTION EMBEDDED BASE PLATE SECTION A - A

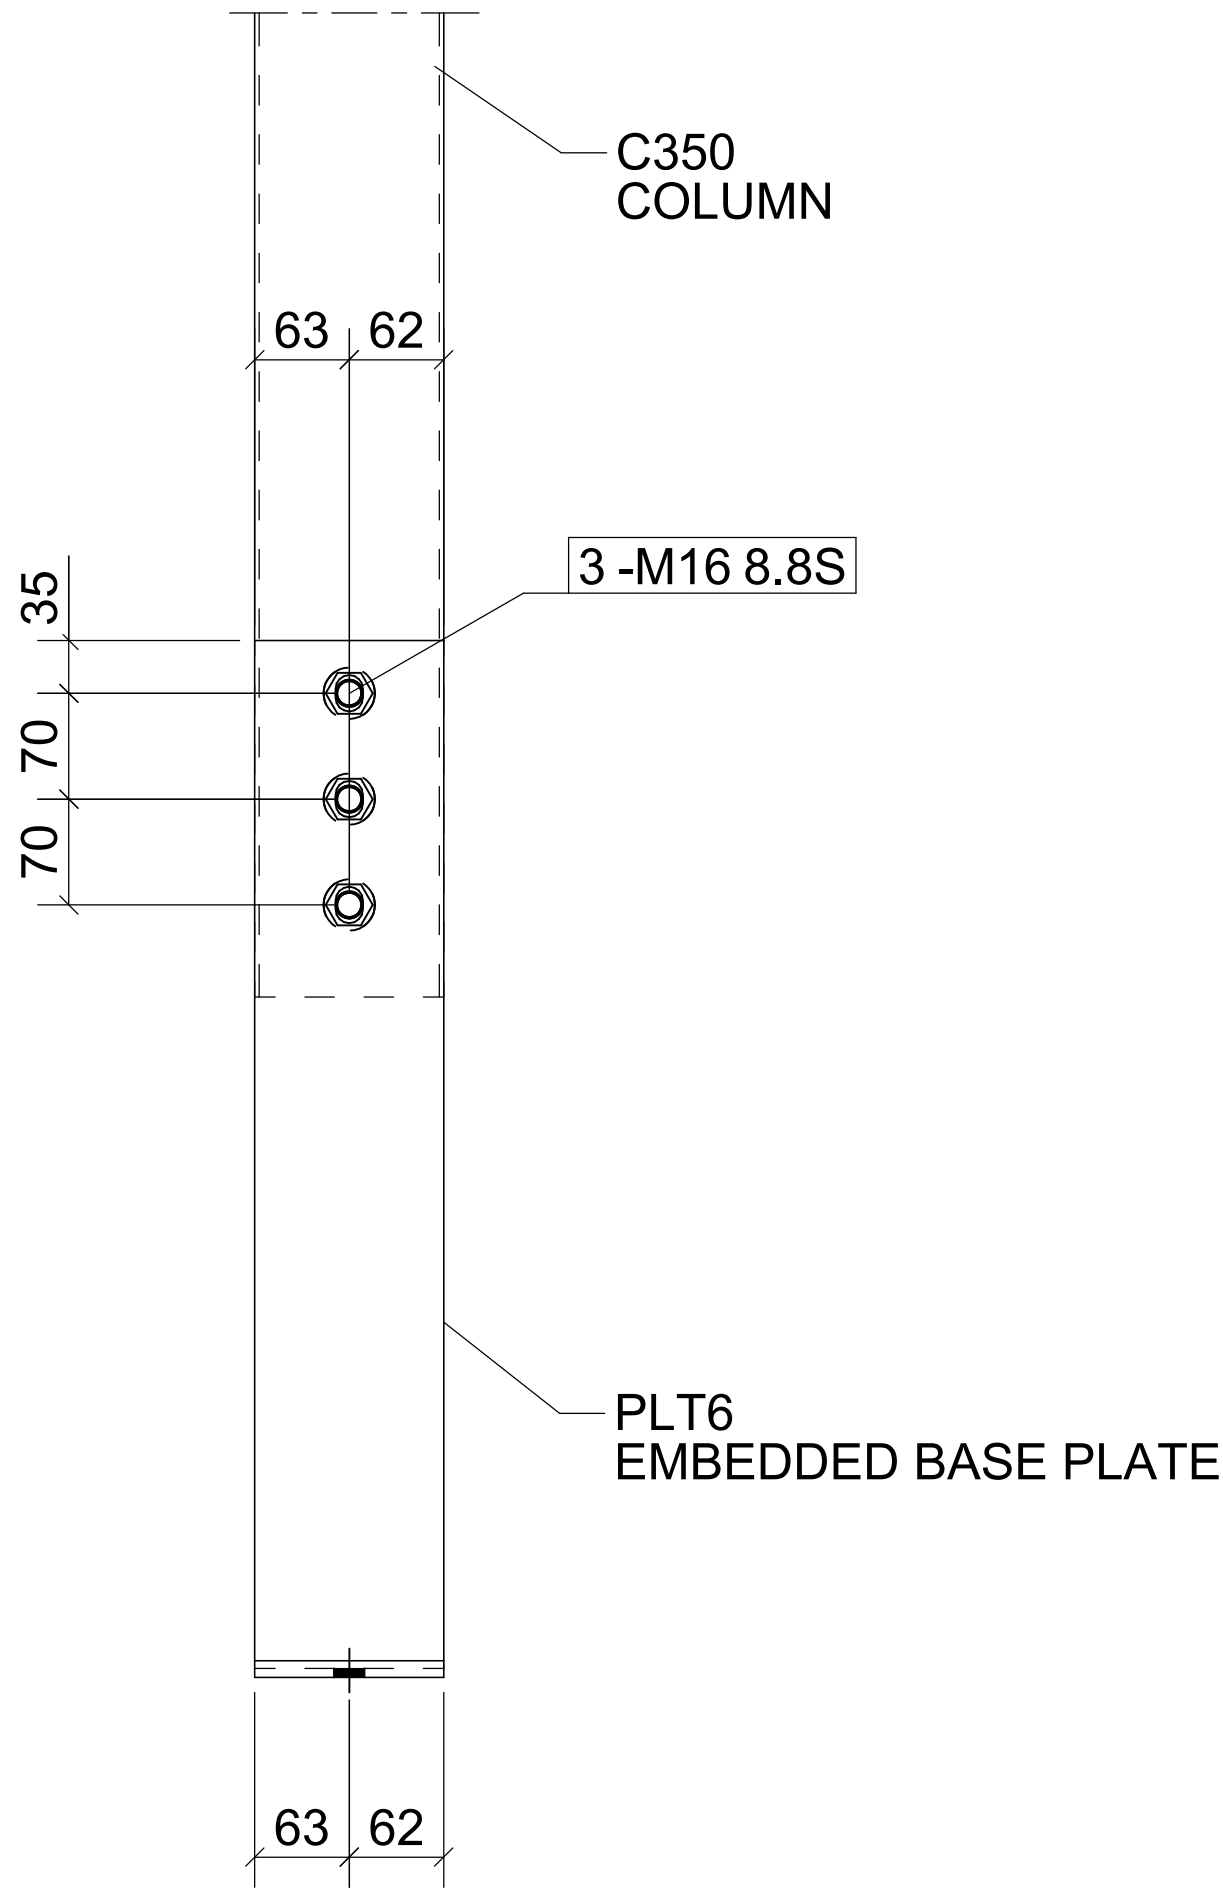

SINGLE C-SECTION EMBEDDED BASE PLATE SECTION B - B

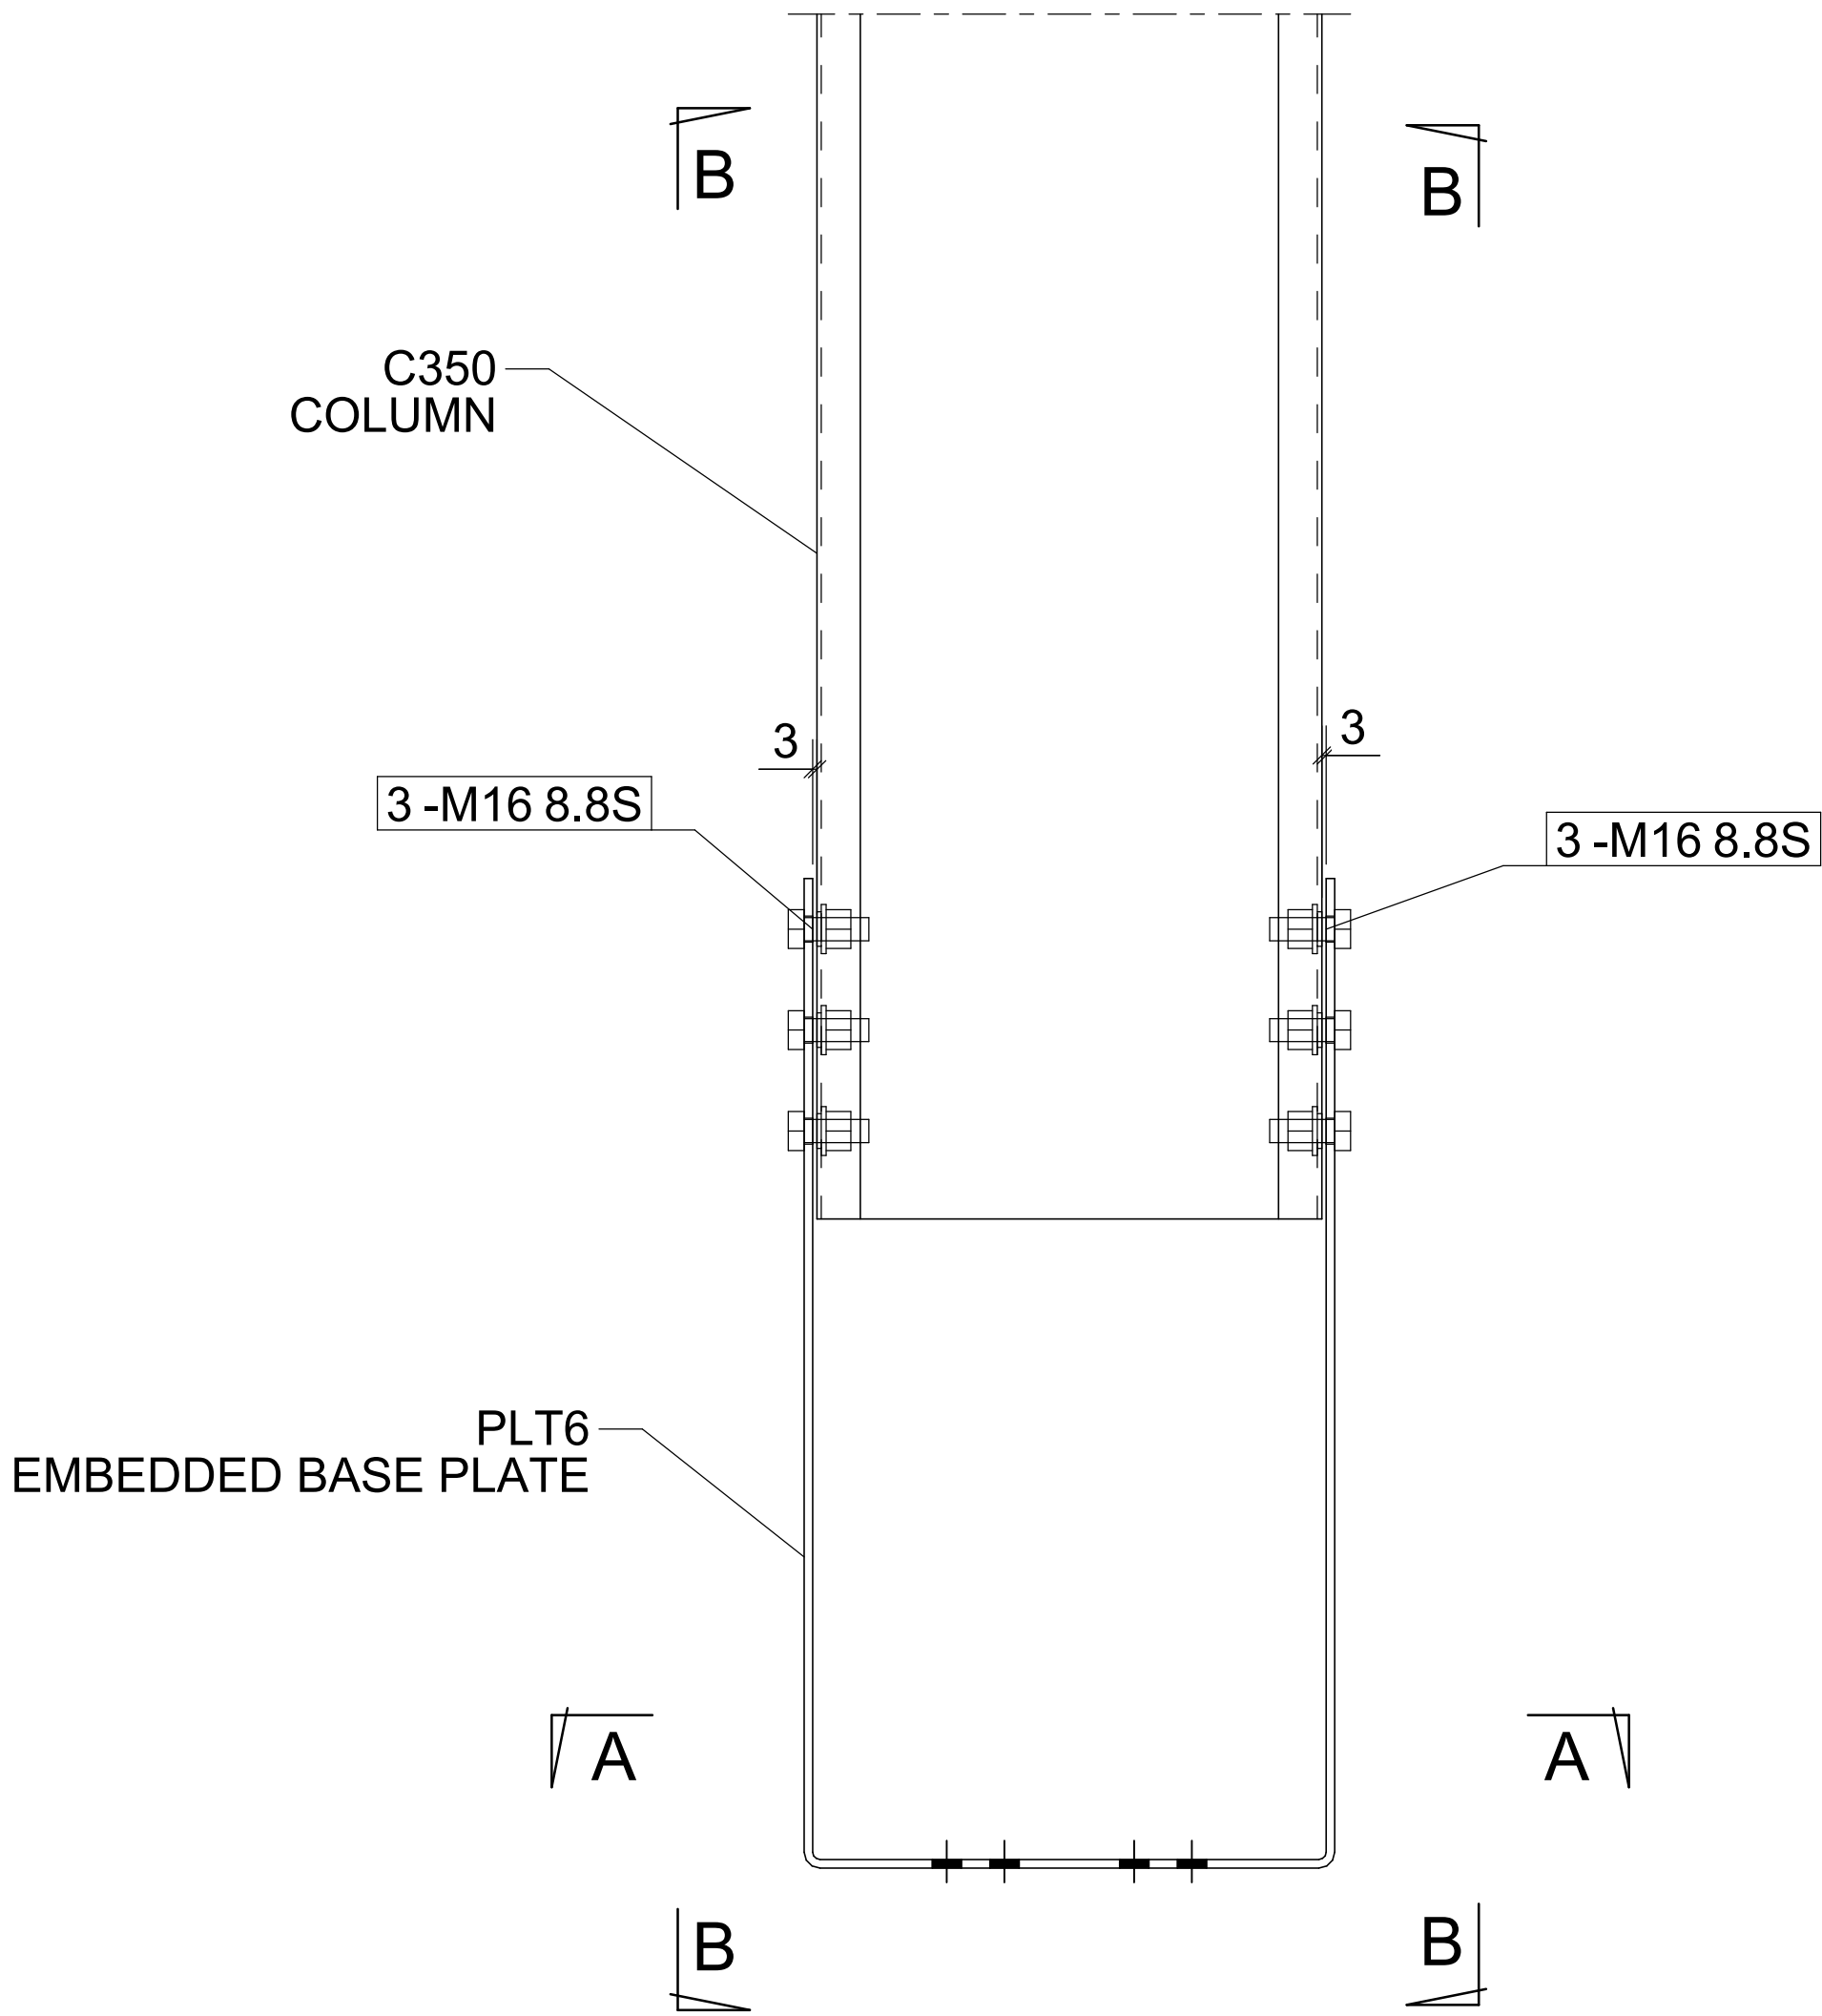

SINGLE C-SECTION EMBEDDED BASE PLATE FRONT VIEW

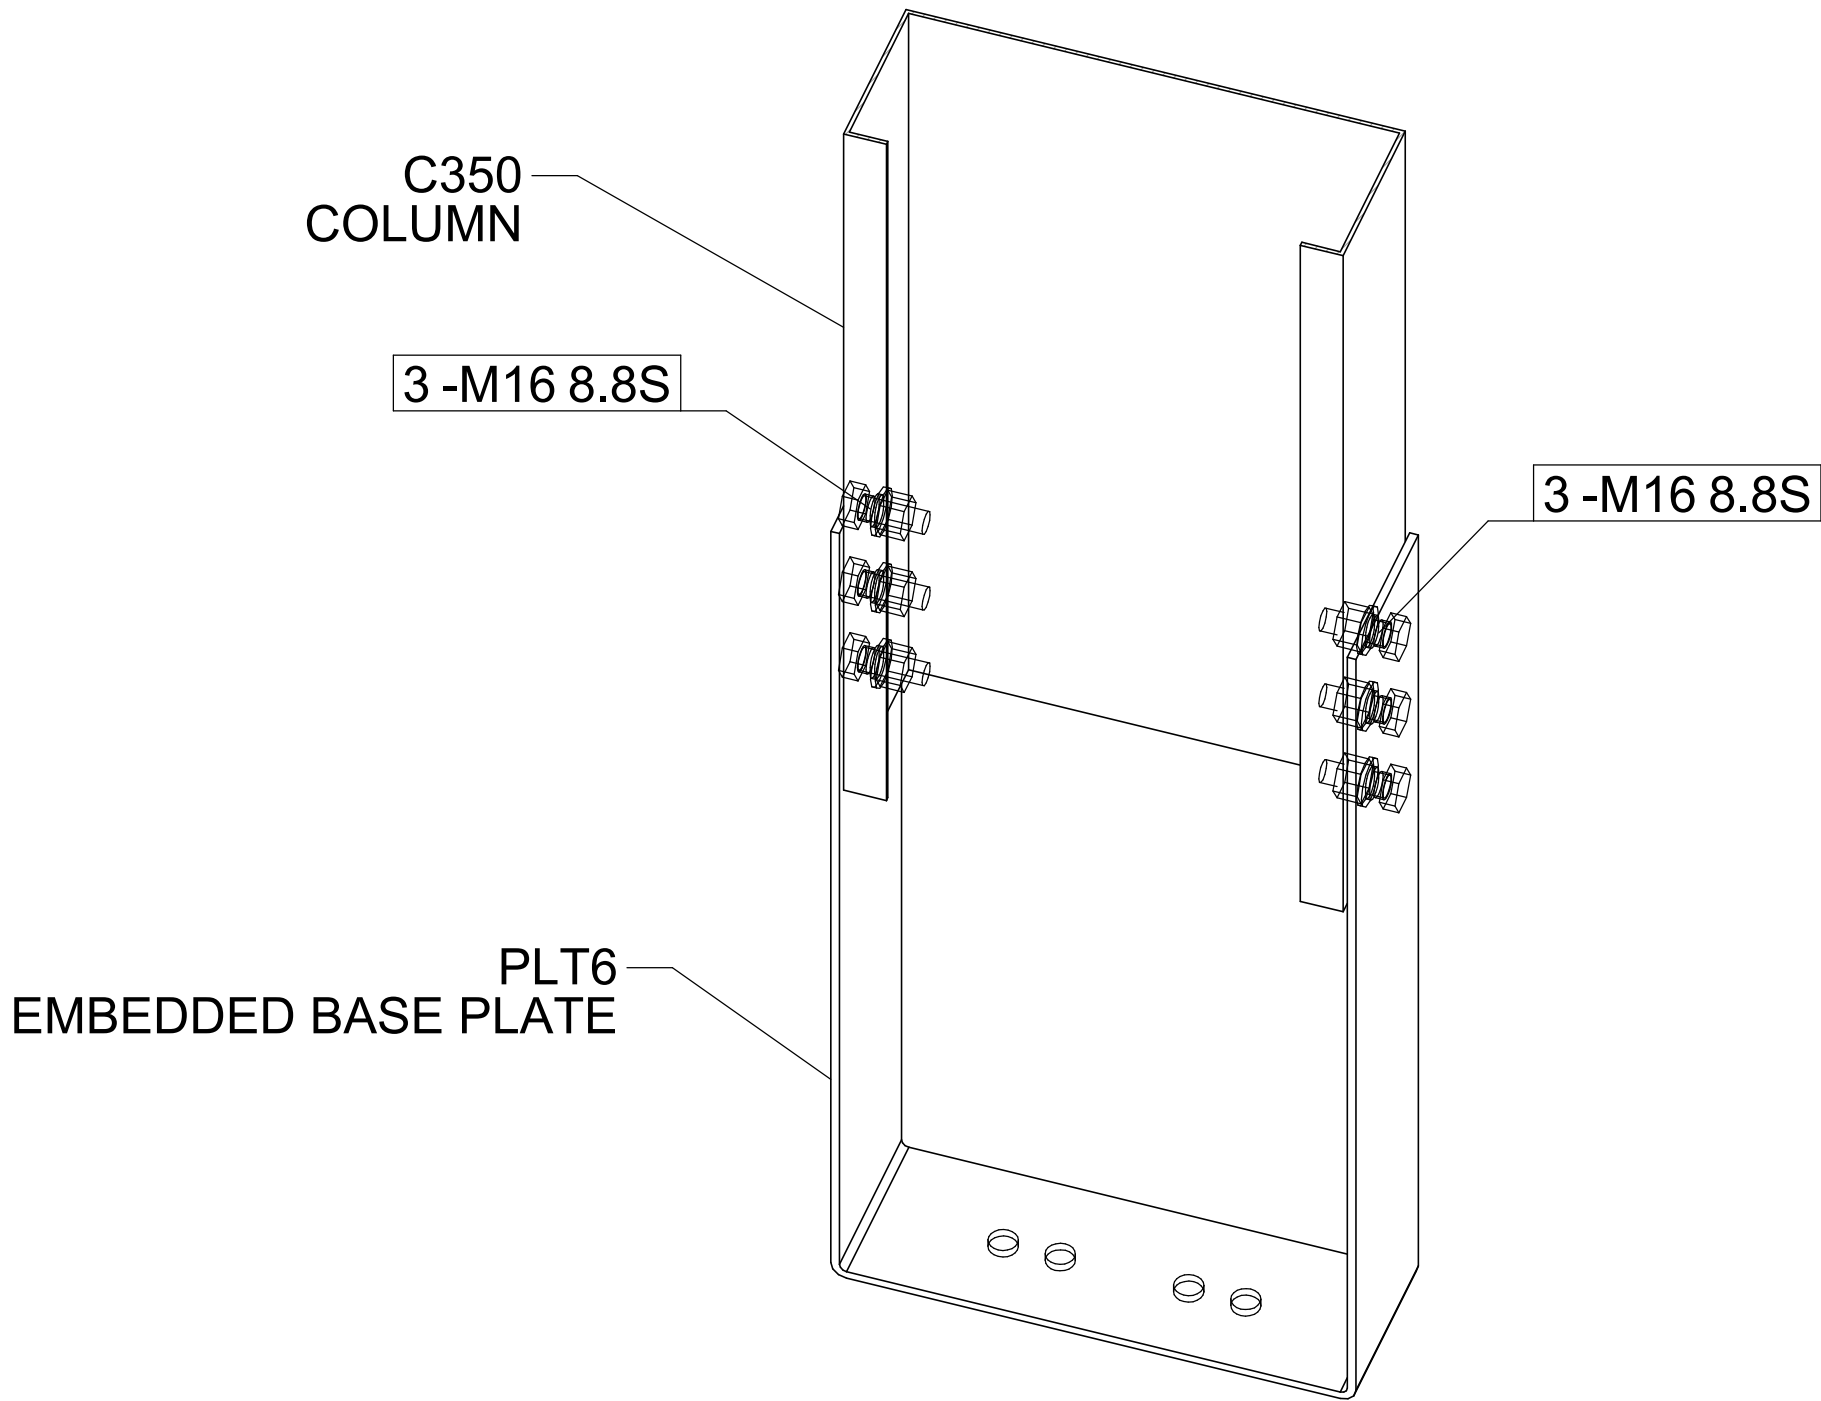

SINGLE C-SECTION EMBEDDED BASE PLATE 3D

General Notes

All plates to be G250 mild steel (AS/NZS 3678).
Full assembly hot dip galvanised to AS/NZS 4680 - min. 500 g/m2.

REV	NAME	DATE	DESCRIPTION

BRACKET SHED STD.

DRAWING TITLE: EB-C350	ISSUE DATE:	APPROVAL SENT:
CONTRACT: BRACKET SHED STANDARD	CHECKED DATE:	APPROVAL DATE:
MODELLED BY: DAT CREATED: 17/03/2026	CHECKED BY:	APPROVED BY:
SCALE: 1:10	PROJECT No. -	ASSEMBLY No.

