



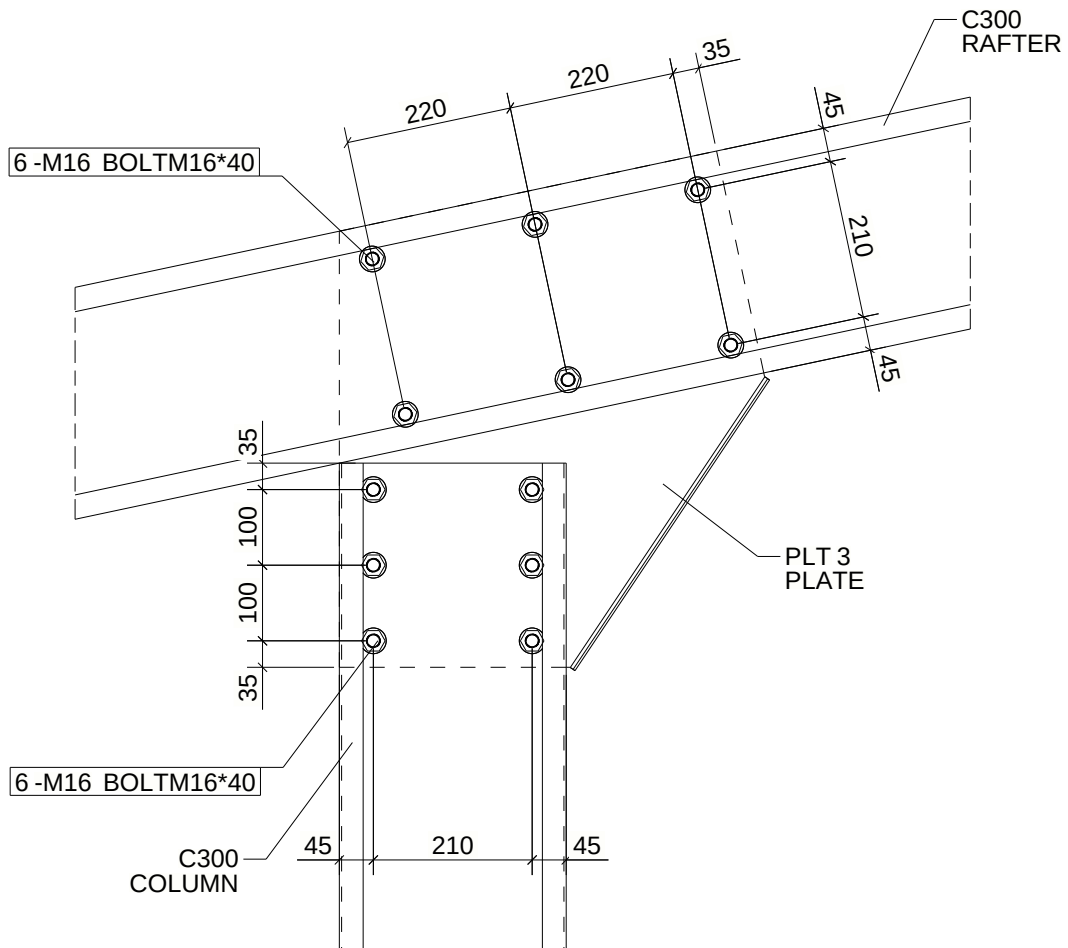

EAVES HAUNCH BRACKET

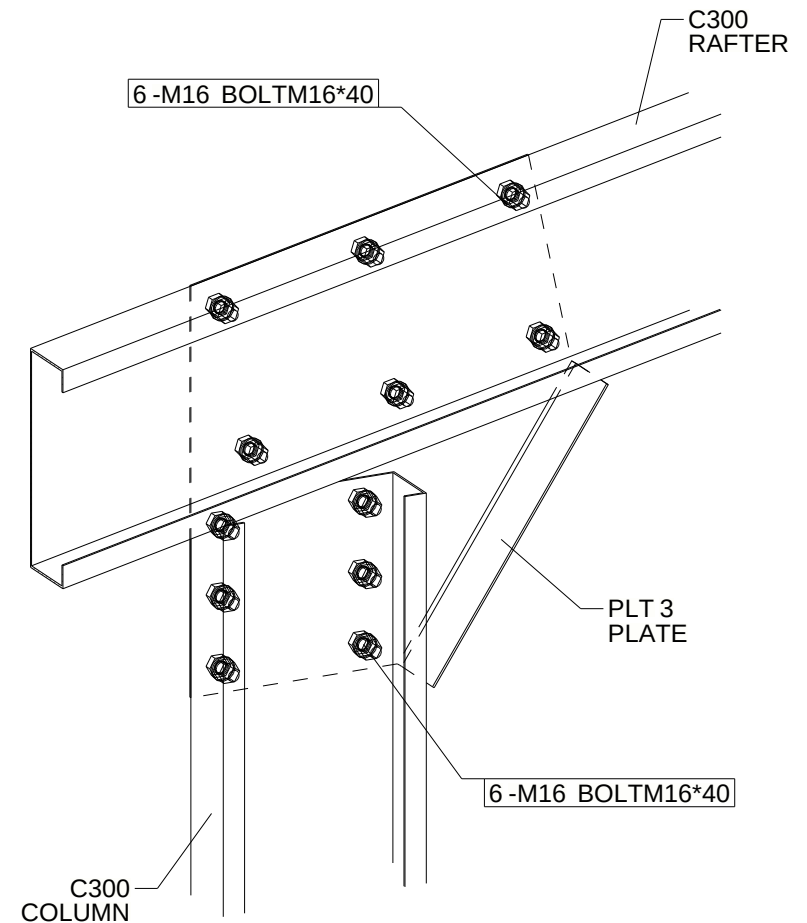

EAVES HAUNCH BRACKET 3D

General Notes

All plates to be G450 galvanised steel.
Zinc coating Z350 minimum (AS/NZS 1397).

REV	NAME	DATE	DESCRIPTION

BRACKET SHED STD.

DRAWING TITLE: EHB04	ISSUE DATE:	APPROVAL SENT:
CONTRACT: BRACKET SHED STANDARD	CHECKED DATE:	APPROVAL DATE:
MODELLED BY: DAT	CREATED: 30/06/2026	CHECKED BY:
SCALE: 1:10	PROJECT No.	ASSEMBLY No.

