


Qty.	In Assembly
1	PL/2089

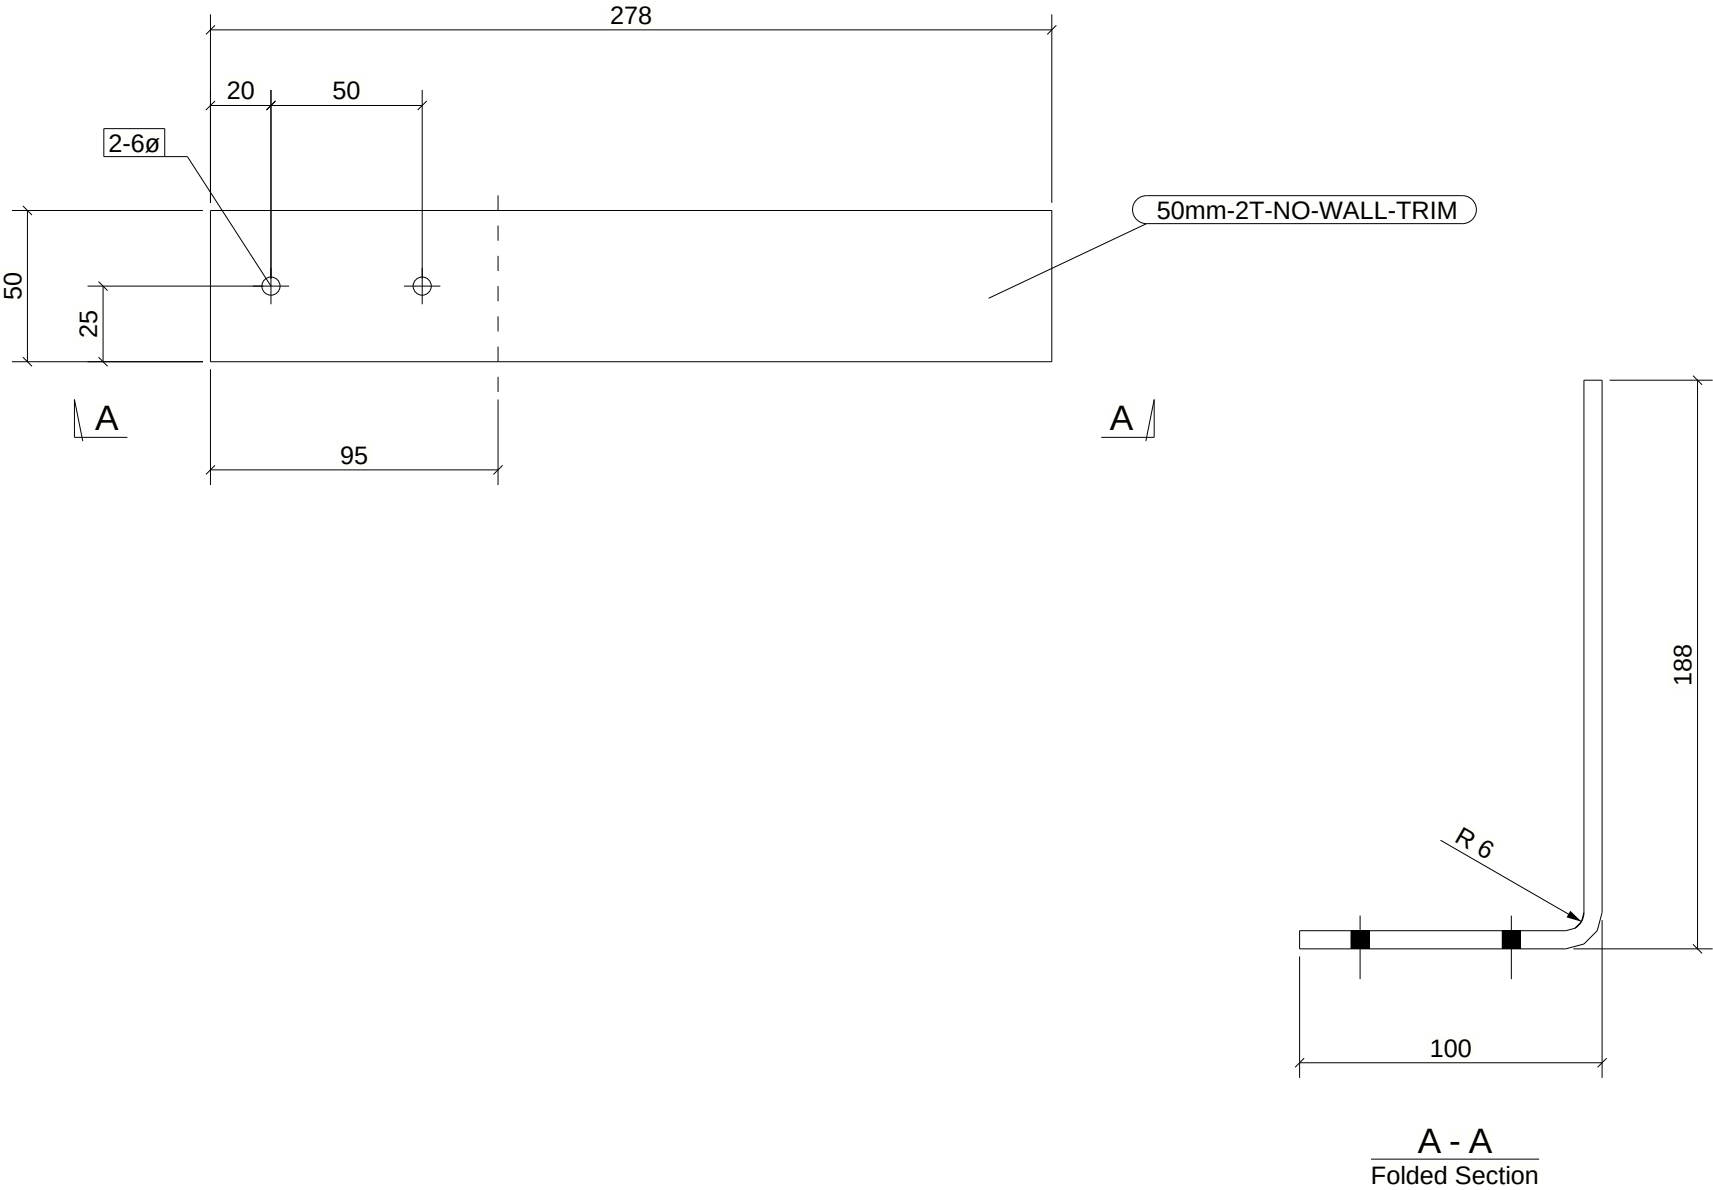

MARK	SECTION	GRADE	Qty	LENGTH	AREA M2	WEIGHT KG
PL/2089	FL6*50	250	1	278	0.03	0.65
MATERIAL LIST FOR WORKSHOP TOTAL					0.03	0.65



DRAWING No.	PL/2089	50mm-2T-NO-WALL-TRIM	
CONTRACT:		BRACKET SHED STANDARD	
DRAWN BY:	DAT	ISSUE DATE:	
REVISION No:		REVISION DATE:	